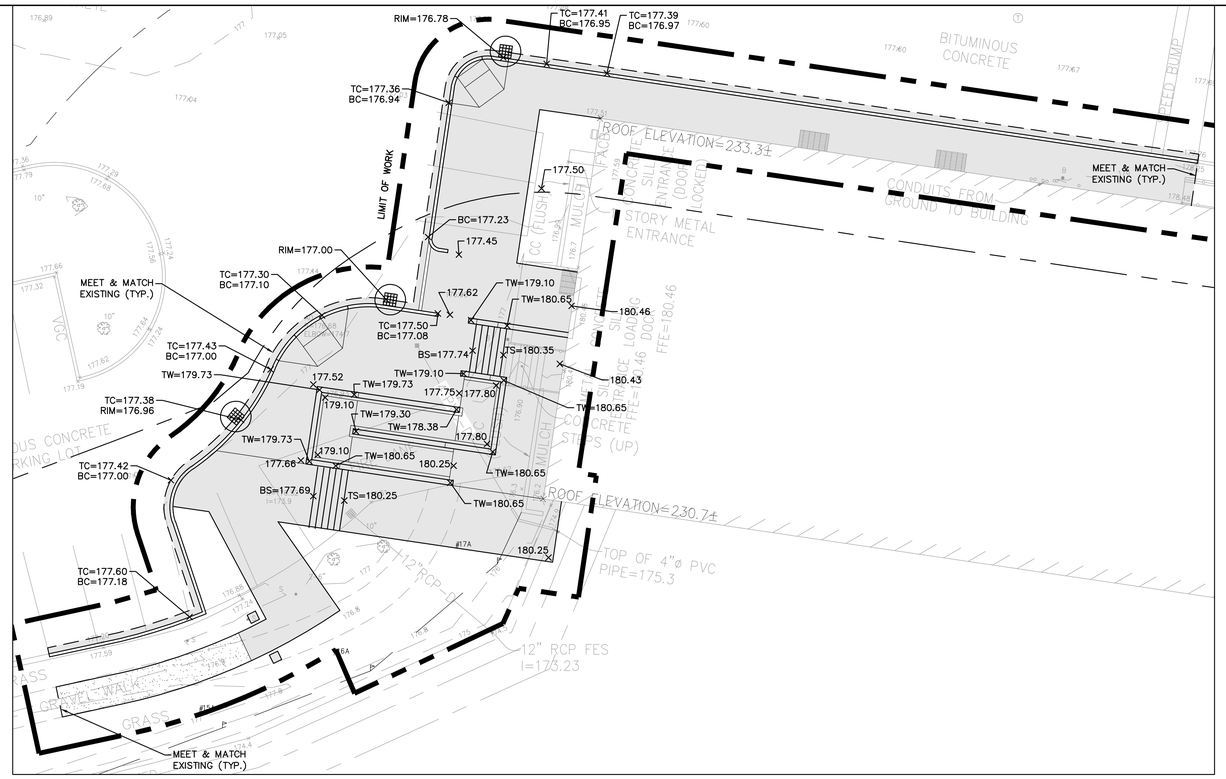

INSET 'A'

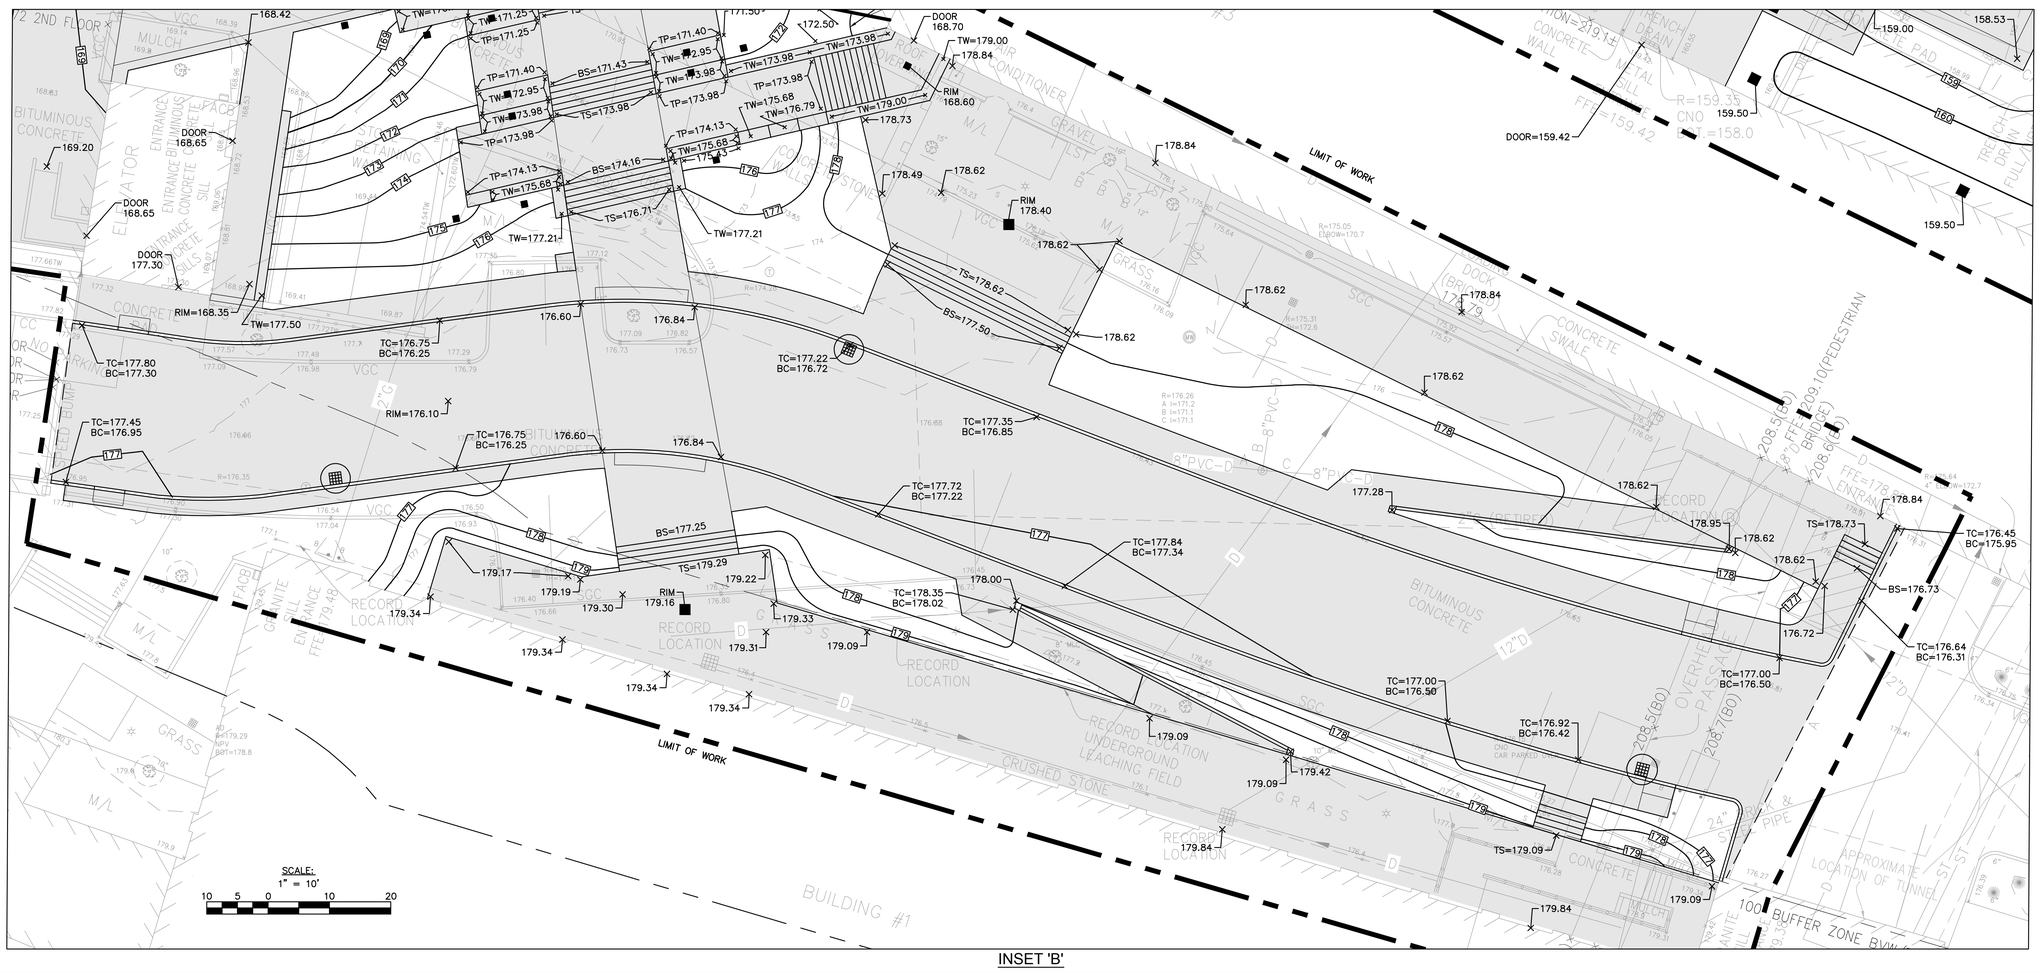

INSET 'B'

MPA MARGULIES PERRUZZI ARCHITECTS

308 Congress Street | Boston, MA 02210 | 617.482.3232 | www.mp-architects.com

Design for the way you work.

CLIENT INFORMATION

MILL & MAIN RENOVATION PHASE 1

AS CLOCK TOWER OWNER LLC

146 MAIN STREET

MAYNARD, MA 01754

CONSULTANT INFORMATION

MEP ENGINEERS
AHA CONSULTING ENGINEERS
14 MUZZEY STREET, 2ND FLOOR
LEXINGTON, MA 02421
781-372-3000

HARDWARE CONSULTANT
CAMPBELL-MCCABE, INC.
1 CLOCK TOWER PLACE
MAYNARD, MA 01754
781-897-8222

SPECIFICATIONS
KAUN ASSOCIATES
1121 WASHINGTON ST., # 2
WEST NEWTON, MA 02465
617-964-6477

CIVIL ENGINEER
NITSCH ENGINEERING
2 CENTRAL SQUARE, SUITE 420
BOSTON, MA 02108
617-338-0063

LANDSCAPE DESIGN
BROWN, RICHARDSON, & ROWE
3 POST OFFICE SQUARE, 3RD FLOOR
BOSTON, MA 02109
617-542-8500

LIGHTING CONSULTANT
SLADEN FEINSTEIN INTEG.
295 HUNTINGTON AVE., #305
BOSTON, MA 02115
617-267-9500

STRUCTURAL ENGINEER
SIMPSON GUMPERTZ & HEGER
44 BRIDGE STREET, SUITE 500
WALTHAM, MA 02453
781-907-9000

GEOTECHNICAL CONSULTANT
HALLET & ALDRICH, INC.
4 ROBIN HOOD PARK, SUITE 200
BOSTON, MA 02129
617-886-7399

REVISIONS

NUMBER	DESCRIPTION	DATE

STAMP

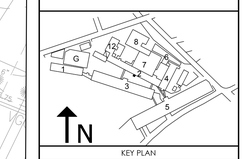

KEY PLAN

DATE.....10/19/15

SCALE.....As indicated

DRAWN BY.....NGG

PROJECT NUMBER.....10836

DRAWING TITLE

CIVIL GRADING INSET PLAN

C-3.01

DRAWING NUMBER