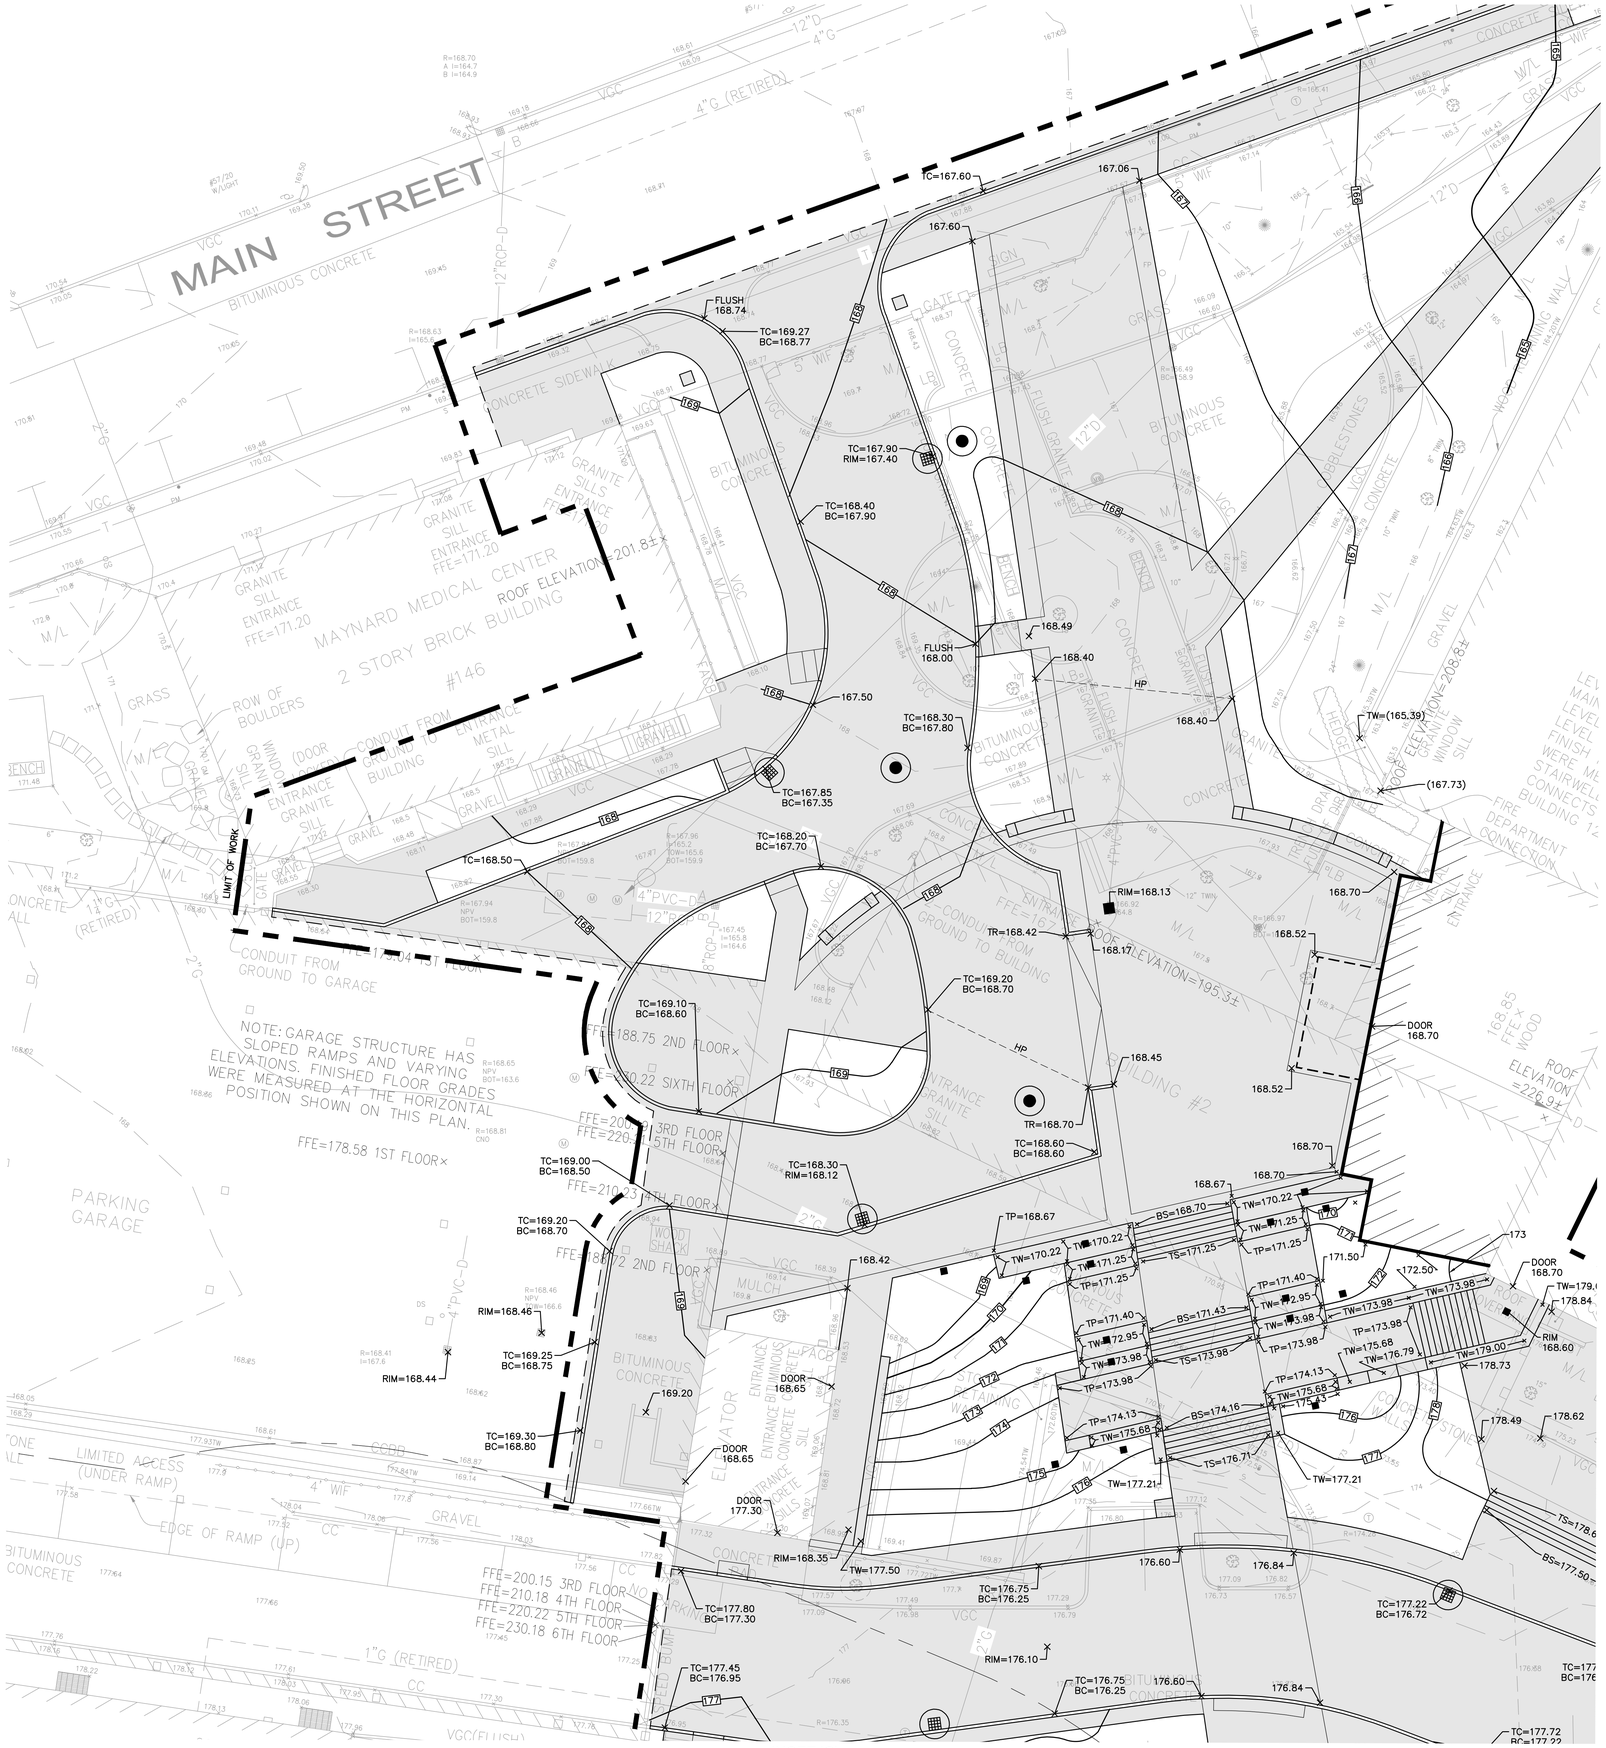

INSET 'C'

SCALE:
1" = 10'
10 5 0 10 20

MPA MARGULIES PERRUZZI ARCHITECTS
308 Congress Street | Boston, MA 02210 | t 617.482.3232 | www.mp-architects.com
Design for the way you work.

CLIENT INFORMATION
MILL & MAIN RENOVATION PHASE 1
AS CLOCK TOWER OWNER LLC
146 MAIN STREET
MAYNARD, MA 01754

CONSULTANT INFORMATION

MEP ENGINEERS
AHA CONSULTING ENGINEERS
1 MARATHON ST, 2ND FLOOR
LEXINGTON, MA 02421
781-372-3000

HARDWARE CONSULTANT
CAMPBELL-MCCABE, INC.
1 CLOCK TOWER PLACE
MAYNARD, MA 01754
781-899-8822

SPECIFICATIONS
KAUN ASSOCIATES
1121 WASHINGTON ST., # 2
WEST HAVEN, MA 02465
617-964-5477

LIGHTING CONSULTANT
SLADEN FEINSTEIN INTEG.
295 HUNTINGTON AVE., #305
BOSTON, MA 02115
617-267-9500

CIVIL ENGINEER
NITSCH ENGINEERING
2 CENTURY PLAZA, SUITE 450
BOSTON, MA 02108
617-338-0063

LANDSCAPE DESIGN
BROWN, RICHARDSON, & ROWE
3 POST OFFICE SQUARE, 3RD FLOOR
BOSTON, MA 02109
617-542-8555

GEOTECHNICAL CONSULTANT
HALEY & ALDRICH, INC.
465 MEDFORD ST., SUITE 2200
BOSTON, MA 02129
617-886-7397

STRUCTURAL ENGINEER
SIMPSON GUMPERTZ & HEGER
40 SHAWMUT ROAD, SUITE 202
WALTHAM, MA 02453
781-907-9300

REVISIONS

NUMBER	DESCRIPTION	DATE

STAMP

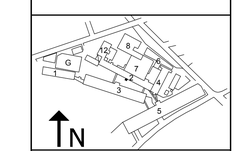

KEY PLAN

DATE.....10/19/15
SCALE.....As indicated
DRAWN BY.....NGG
PROJECT NUMBER.....10836

DRAWING TITLE
CIVIL GRADING INSET PLAN

C-3.02
DRAWING NUMBER