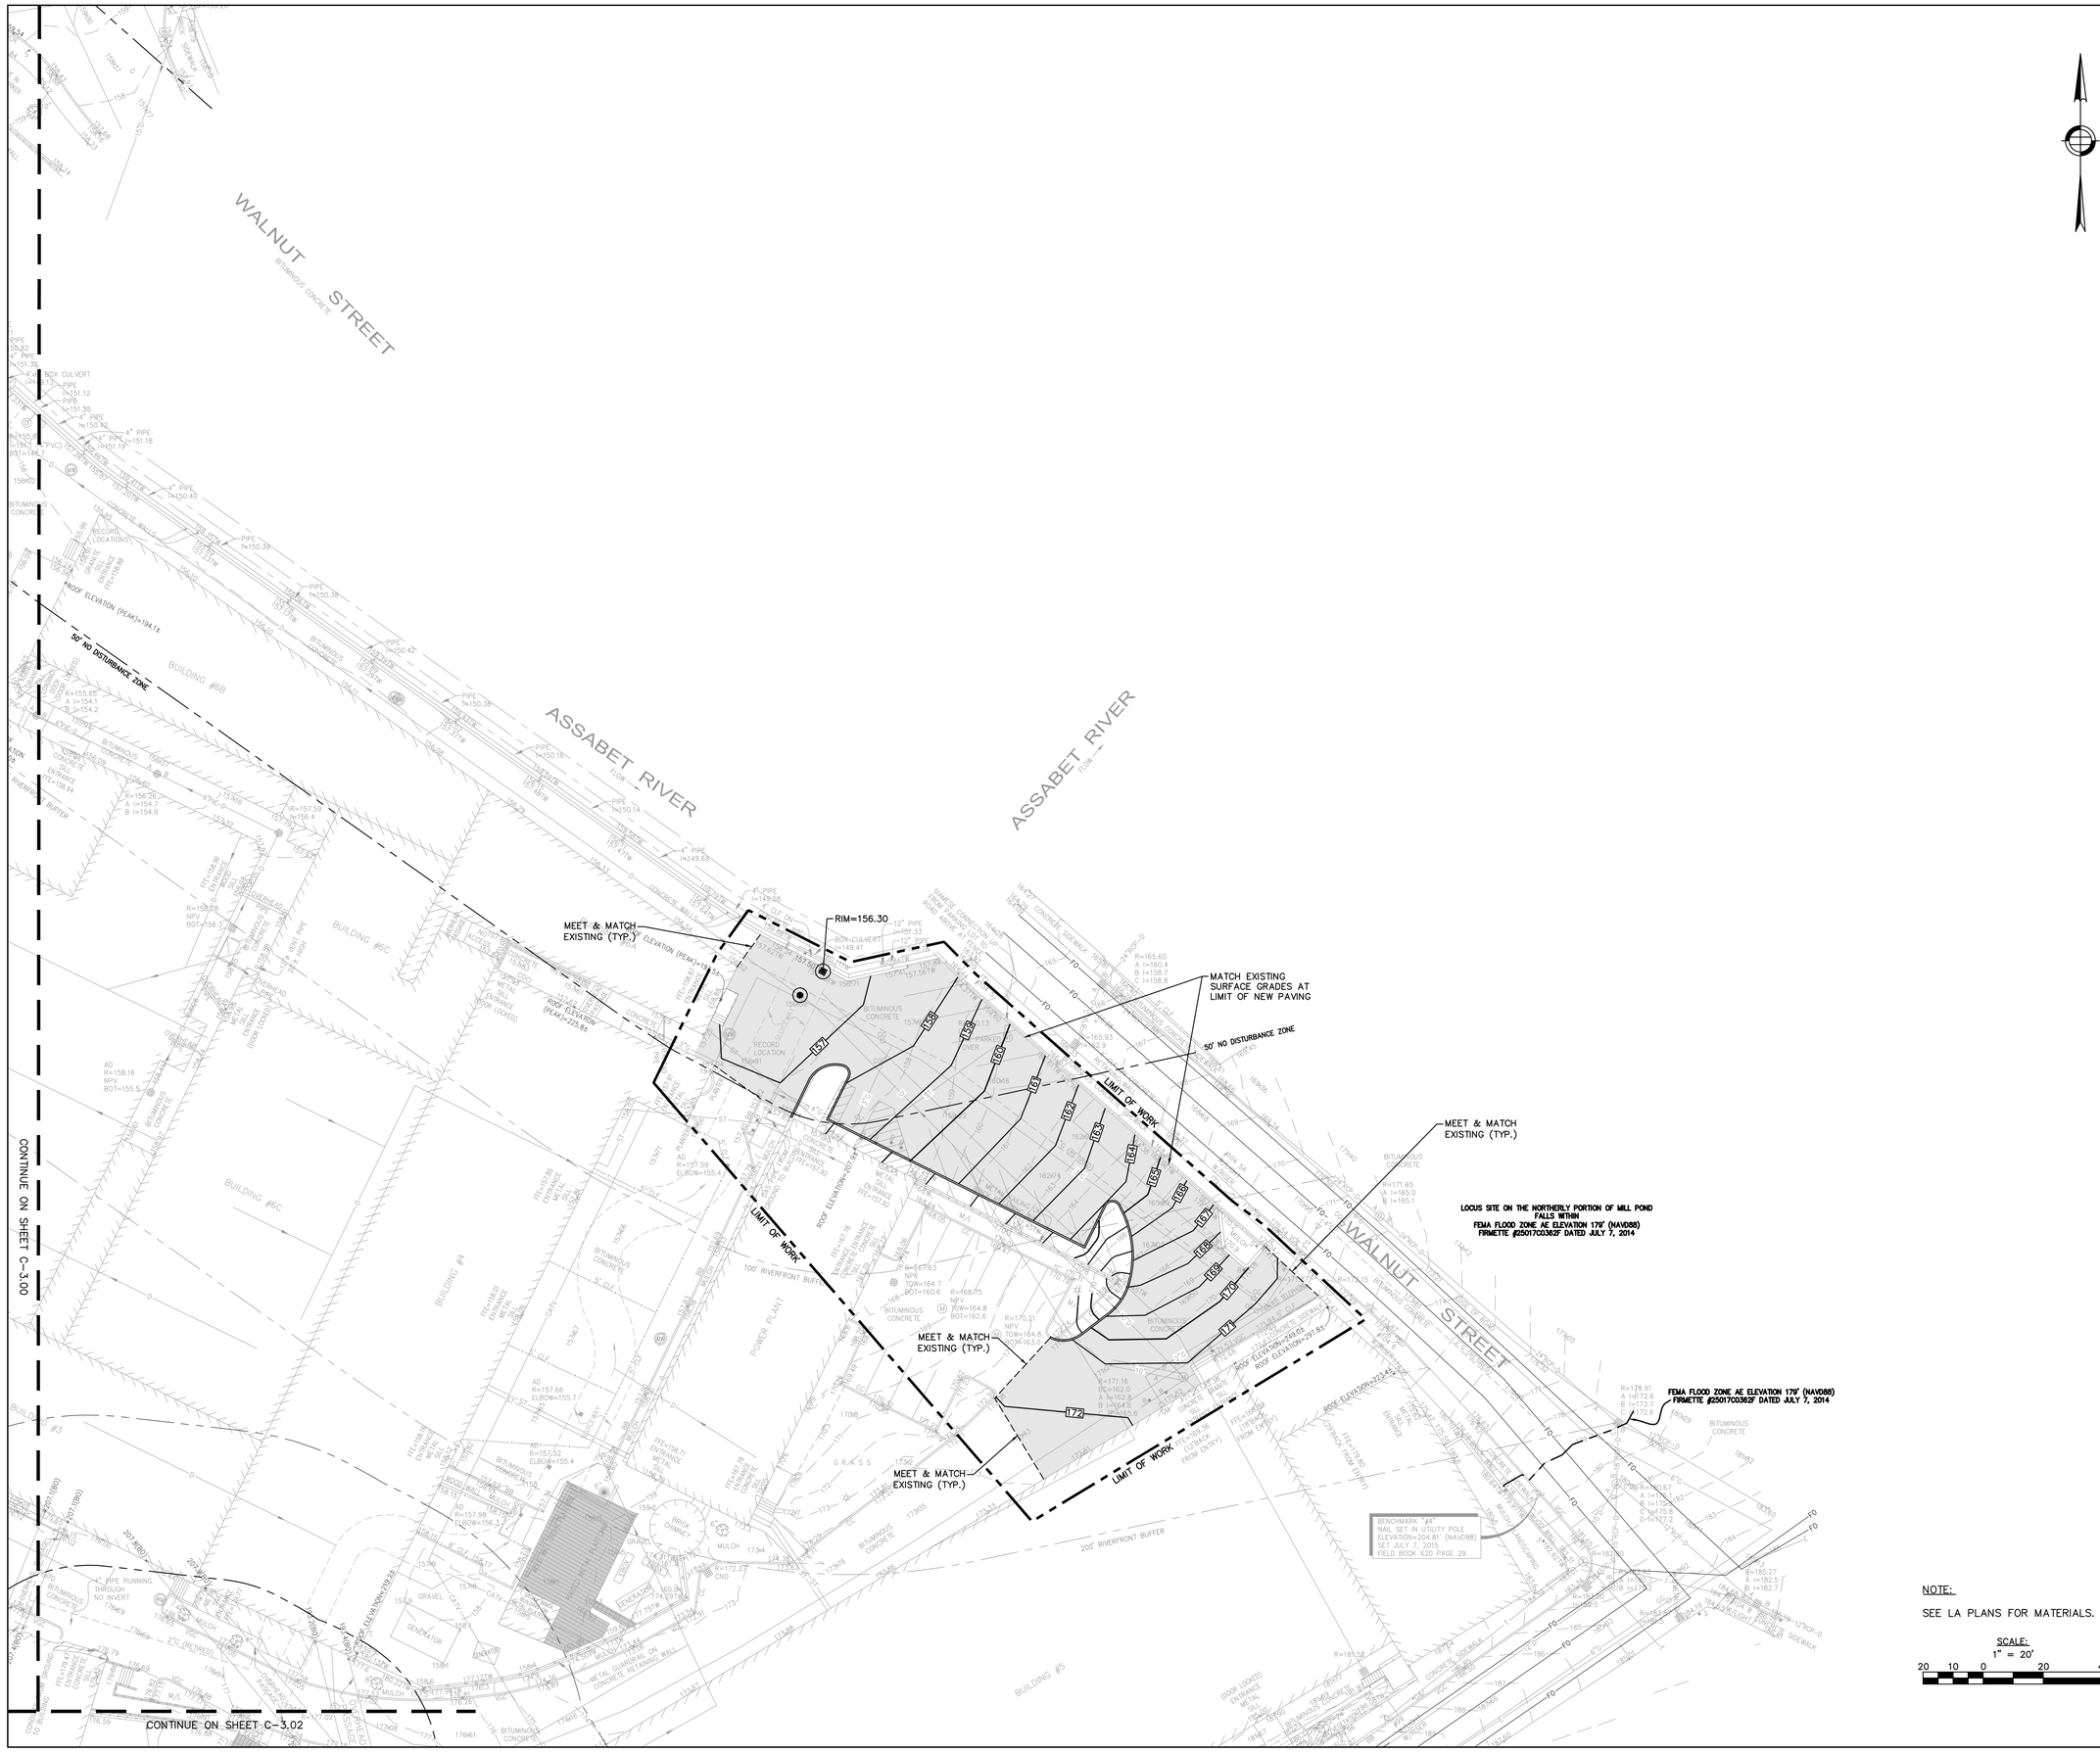

NOTE:

SEE LA PLANS FOR MATERIALS.

SCALE:
1" = 20'

20 10 0 20 40

MPA MARGULIES PERRUZZI ARCHITECTS
308 Congress Street | Boston, MA 02210 | t 617.482.3232 | www.mp-architects.com
Design for the way you work.

CLIENT INFORMATION
MILL & MAIN RENOVATION PHASE I
AS CLOCK TOWER OWNER LLC
146 MAIN STREET
MAYNARD, MA 01754

CONSULTANT INFORMATION

MEP ENGINEERS
AHA CONSULTING ENGINEERS
7 CONSTITUTION BLVD 2ND FLOOR
EDINGTON, MA 02421
781-372-3000

HARDWARE CONSULTANT
CAMPBELL-MCCABE, INC.
1 CLOCK TOWER PLACE
MAYNARD, MA 01754
781-899-8822

STRUCTURAL ENGINEER
SIMPSON GUMPERTZ & HEGER
4 ALLSTATE PARKWAY, SUITE 600
WALTHAM, MA 02453
781-907-9300

CIVIL ENGINEER
NITSCH ENGINEERING
670 CONCORD AVE, SUITE 450
BOSTON, MA 02138
617-338-0063

LANDSCAPE DESIGN
BROWN, RICHARDSON, & ROWE
3 POST OFFICE SQUARE, 3RD FLOOR
BOSTON, MA 02109
617-426-1655

GEOTECHNICAL CONSULTANT
HALEY & ALDRICH, INC.
465 MEDFORD ST, SUITE 2200
BOSTON, MA 02129
617-886-7399

SPECIFICATIONS
KAJIN ASSOCIATES
1121 WASHINGTON ST., # 2
WEST NEWTON, MA 02465
617-965-4477

LIGHTING CONSULTANT
SLADEN FEINSTEIN INTEG.
295 HUNTINGTON AVE., #305
BOSTON, MA 02115
617-267-9500

REVISIONS		
NUMBER	DESCRIPTION	DATE

STAMP

KEY PLAN

DATE.....10/19/15
SCALE.....As indicated
DRAWN BY.....NGG
PROJECT NUMBER.....10836

DRAWING TITLE
CIVIL GRADING PLAN

C-3.04
DRAWING NUMBER