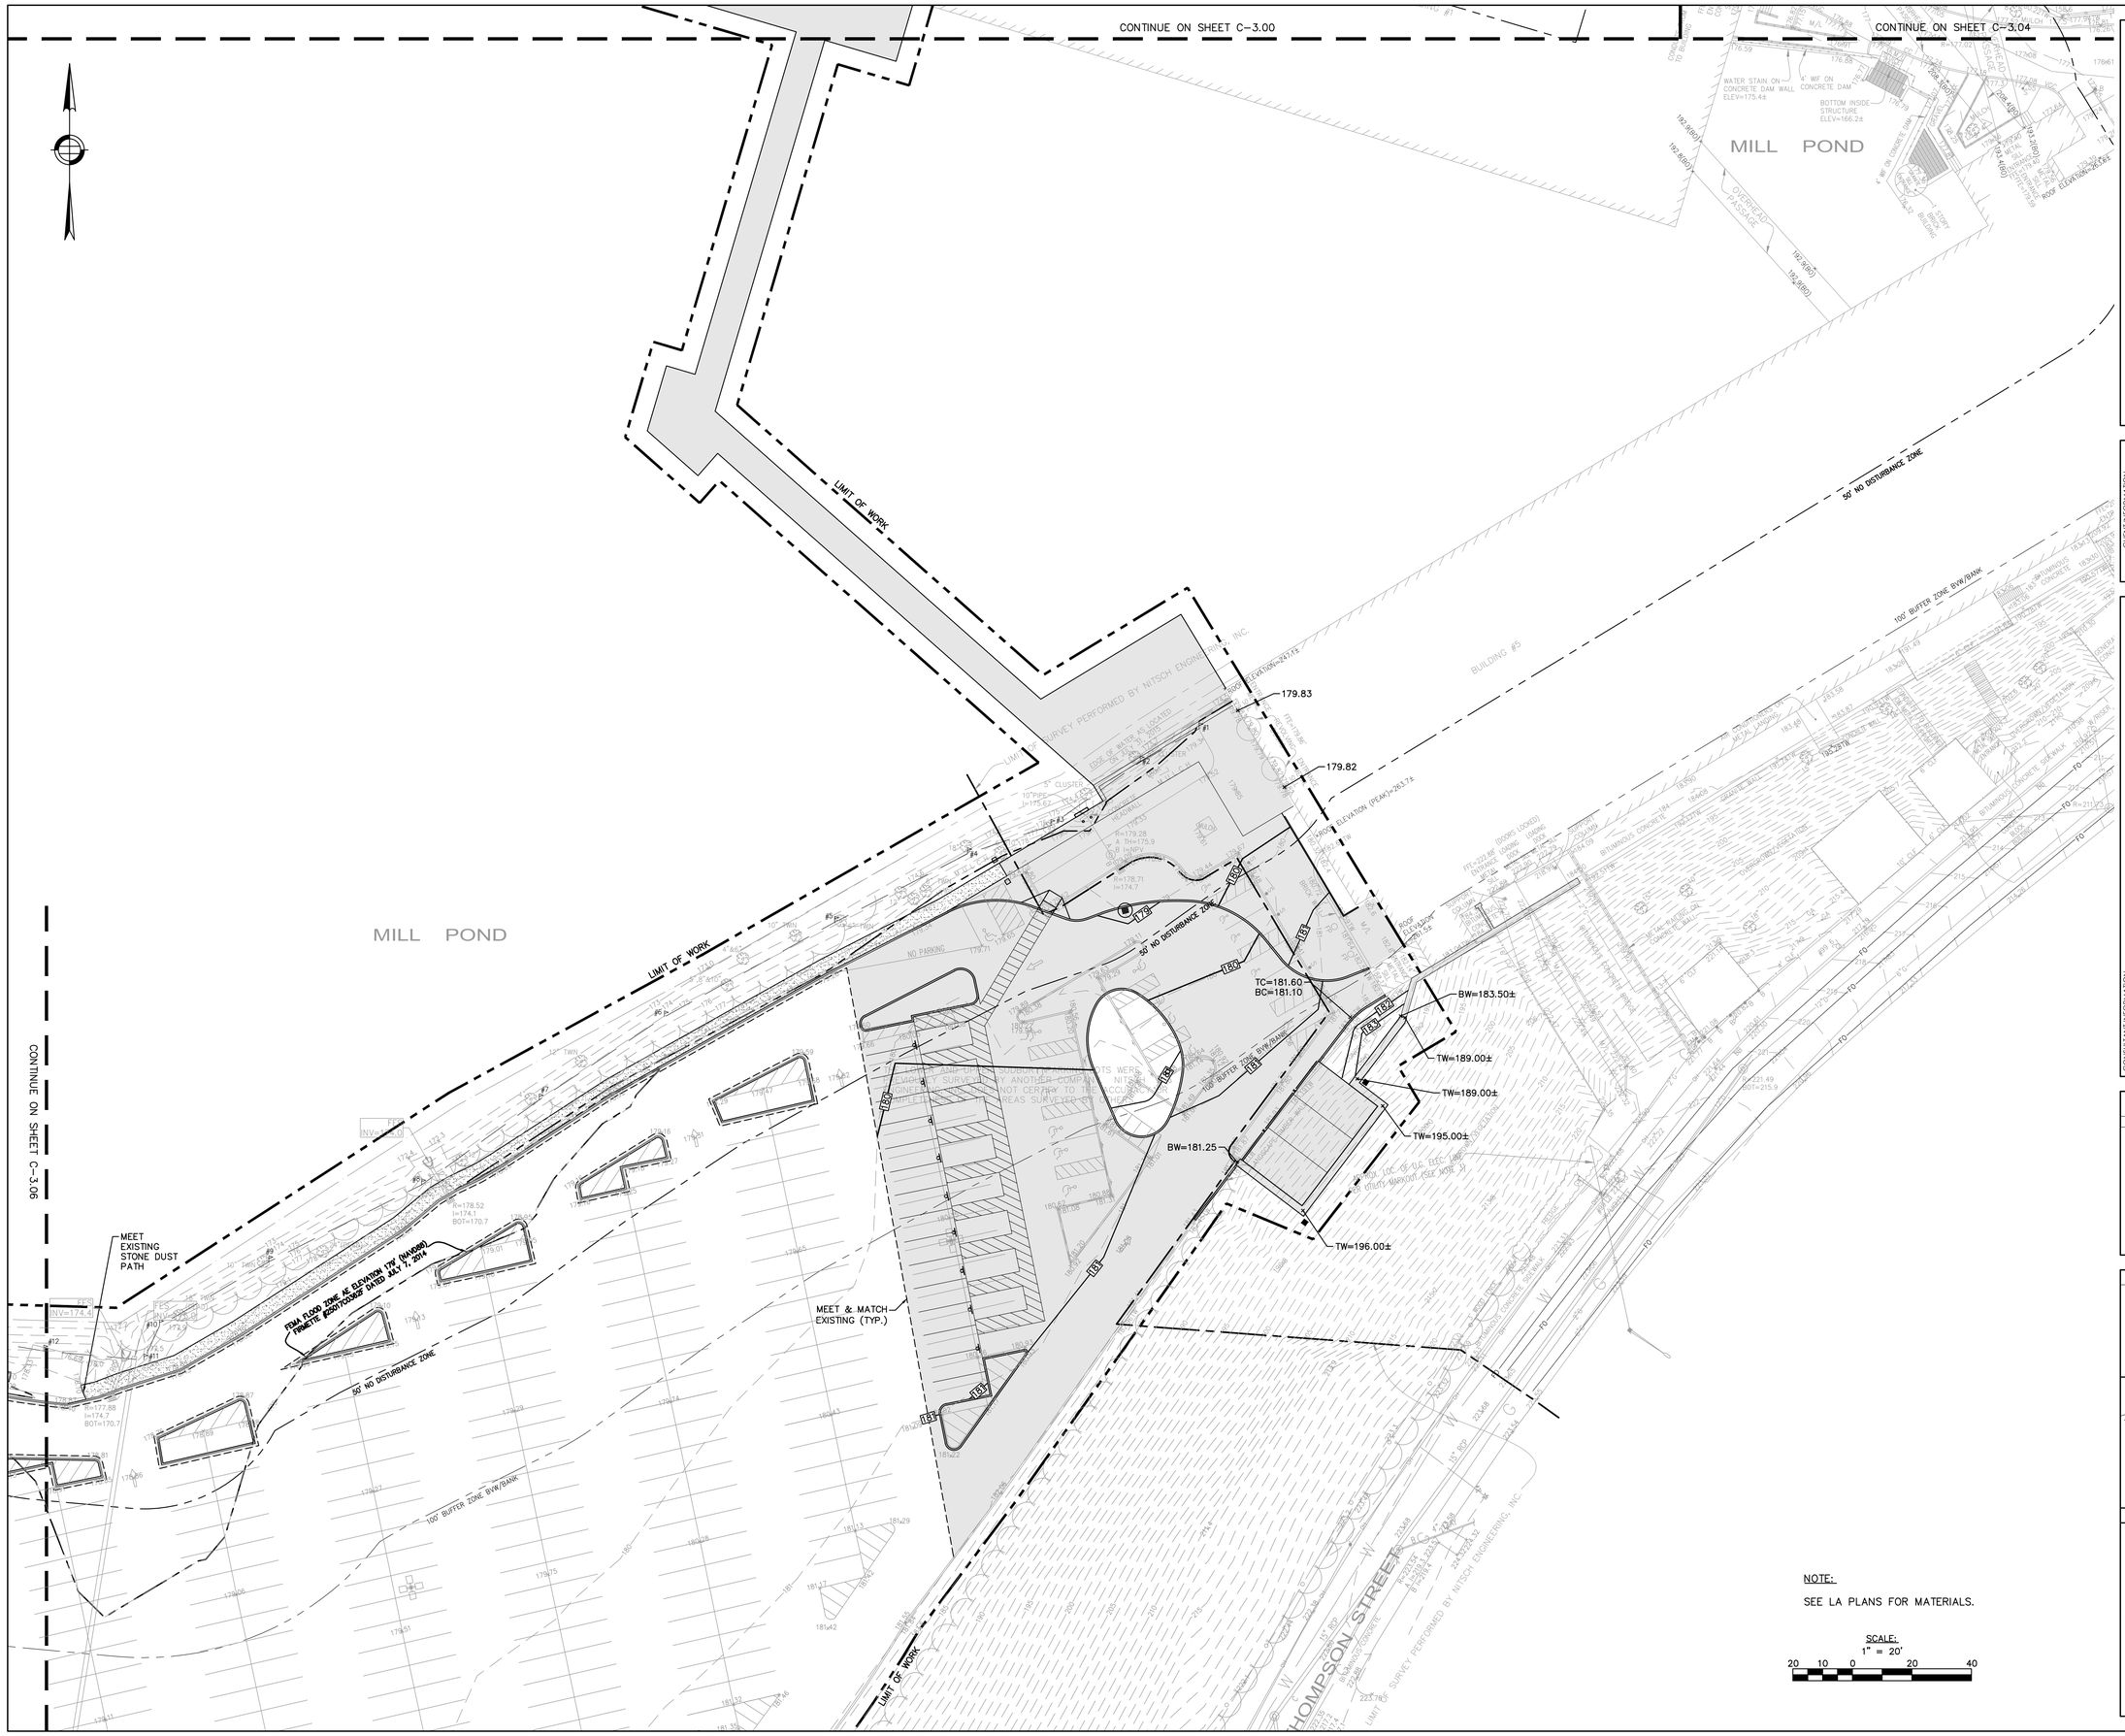

NOTE:

SEE LA PLANS FOR MATERIALS.

SCALE:
1" = 20'

20 10 0 20 40

MPA MARGULIES PERRUZZI ARCHITECTS
308 Congress Street | Boston, MA 02210 | 617.482.3232 | www.mp-architects.com
Design for the way you work.

CLIENT INFORMATION
MILL & MAIN RENOVATION PHASE 1A
AS CLOCK TOWER OWNER LLC
146 MAIN STREET
MAYNARD, MA 01754

CONSULTANT INFORMATION

MEP ENGINEERS
AHA CONSULTING ENGINEERS
1 CLOCK TOWER PLACE, 6TH FLOOR
LEXINGTON, MA 02421
781-372-3000

HARDWARE CONSULTANT
CAMPBELL-MCCABE, INC.
1 CLOCK TOWER PLACE
MAYNARD, MA 01754
781-899-8822

CIVIL ENGINEER
NITSCH ENGINEERING
2 CENTRAL SQUARE, SUITE 430
BOSTON, MA 02129
617-338-0063

LANDSCAPE DESIGN
BROWN, RICHARDSON, & ROWE
3 POST OFFICE SQUARE, 3RD FLOOR
BOSTON, MA 02109
617-542-8555

STRUCTURAL ENGINEER
SIMPSON GUMPERTZ & HEGER
4 ALLIED DRIVE, 1 LAURE BOX
WALTHAM, MA 02453
781-907-9000

SPECIFICATIONS
KAUN ASSOCIATES
1121 WASHINGTON ST., # 2
WEST NEWTON, MA 02465
(617) 965-6477

LIGHTING CONSULTANT
SLADEN FEINSTEIN INTEG.
295 HUNTINGTON AVE., #305
BOSTON, MA 02115
617-267-9500

GEOTECHNICAL CONSULTANT
HALEY & ALDRICH, INC.
465 MEDFORD STREET, SUITE 2200
BOSTON, MA 02129
617-886-7397

REVISIONS

NUMBER	DESCRIPTION	DATE

STAMP

KEY PLAN

DATE.....10/19/15
SCALE.....As indicated
DRAWN BY.....NGG
PROJECT NUMBER.....10836

DRAWING TITLE
CIVIL GRADING PLAN

C-3.05
DRAWING NUMBER