LEGEND:

- 1 / L-13 EXISTING TREE TO REMAIN
- 7 / L-13 DECIDUOUS TREE PLANTING
- 7 / L-13 DECIDUOUS TREE PLANTING, SIM.
- 6 / L-13 SHRUB PLANTING, DECIDUOUS
- 6 / L-13 SHRUB PLANTING, EVERGREEN
- 5 / L-13 PERENNIAL PLANTING, SEE PLANT LIST
- 2 / L-13 SEEDED LAWN
- 10 / L-13 SEEDED MEADOW MIX

NOTE: SEE SHEET L-11 FOR PLANTING NOTES AND SHEET L-12 FOR PLANT LIST

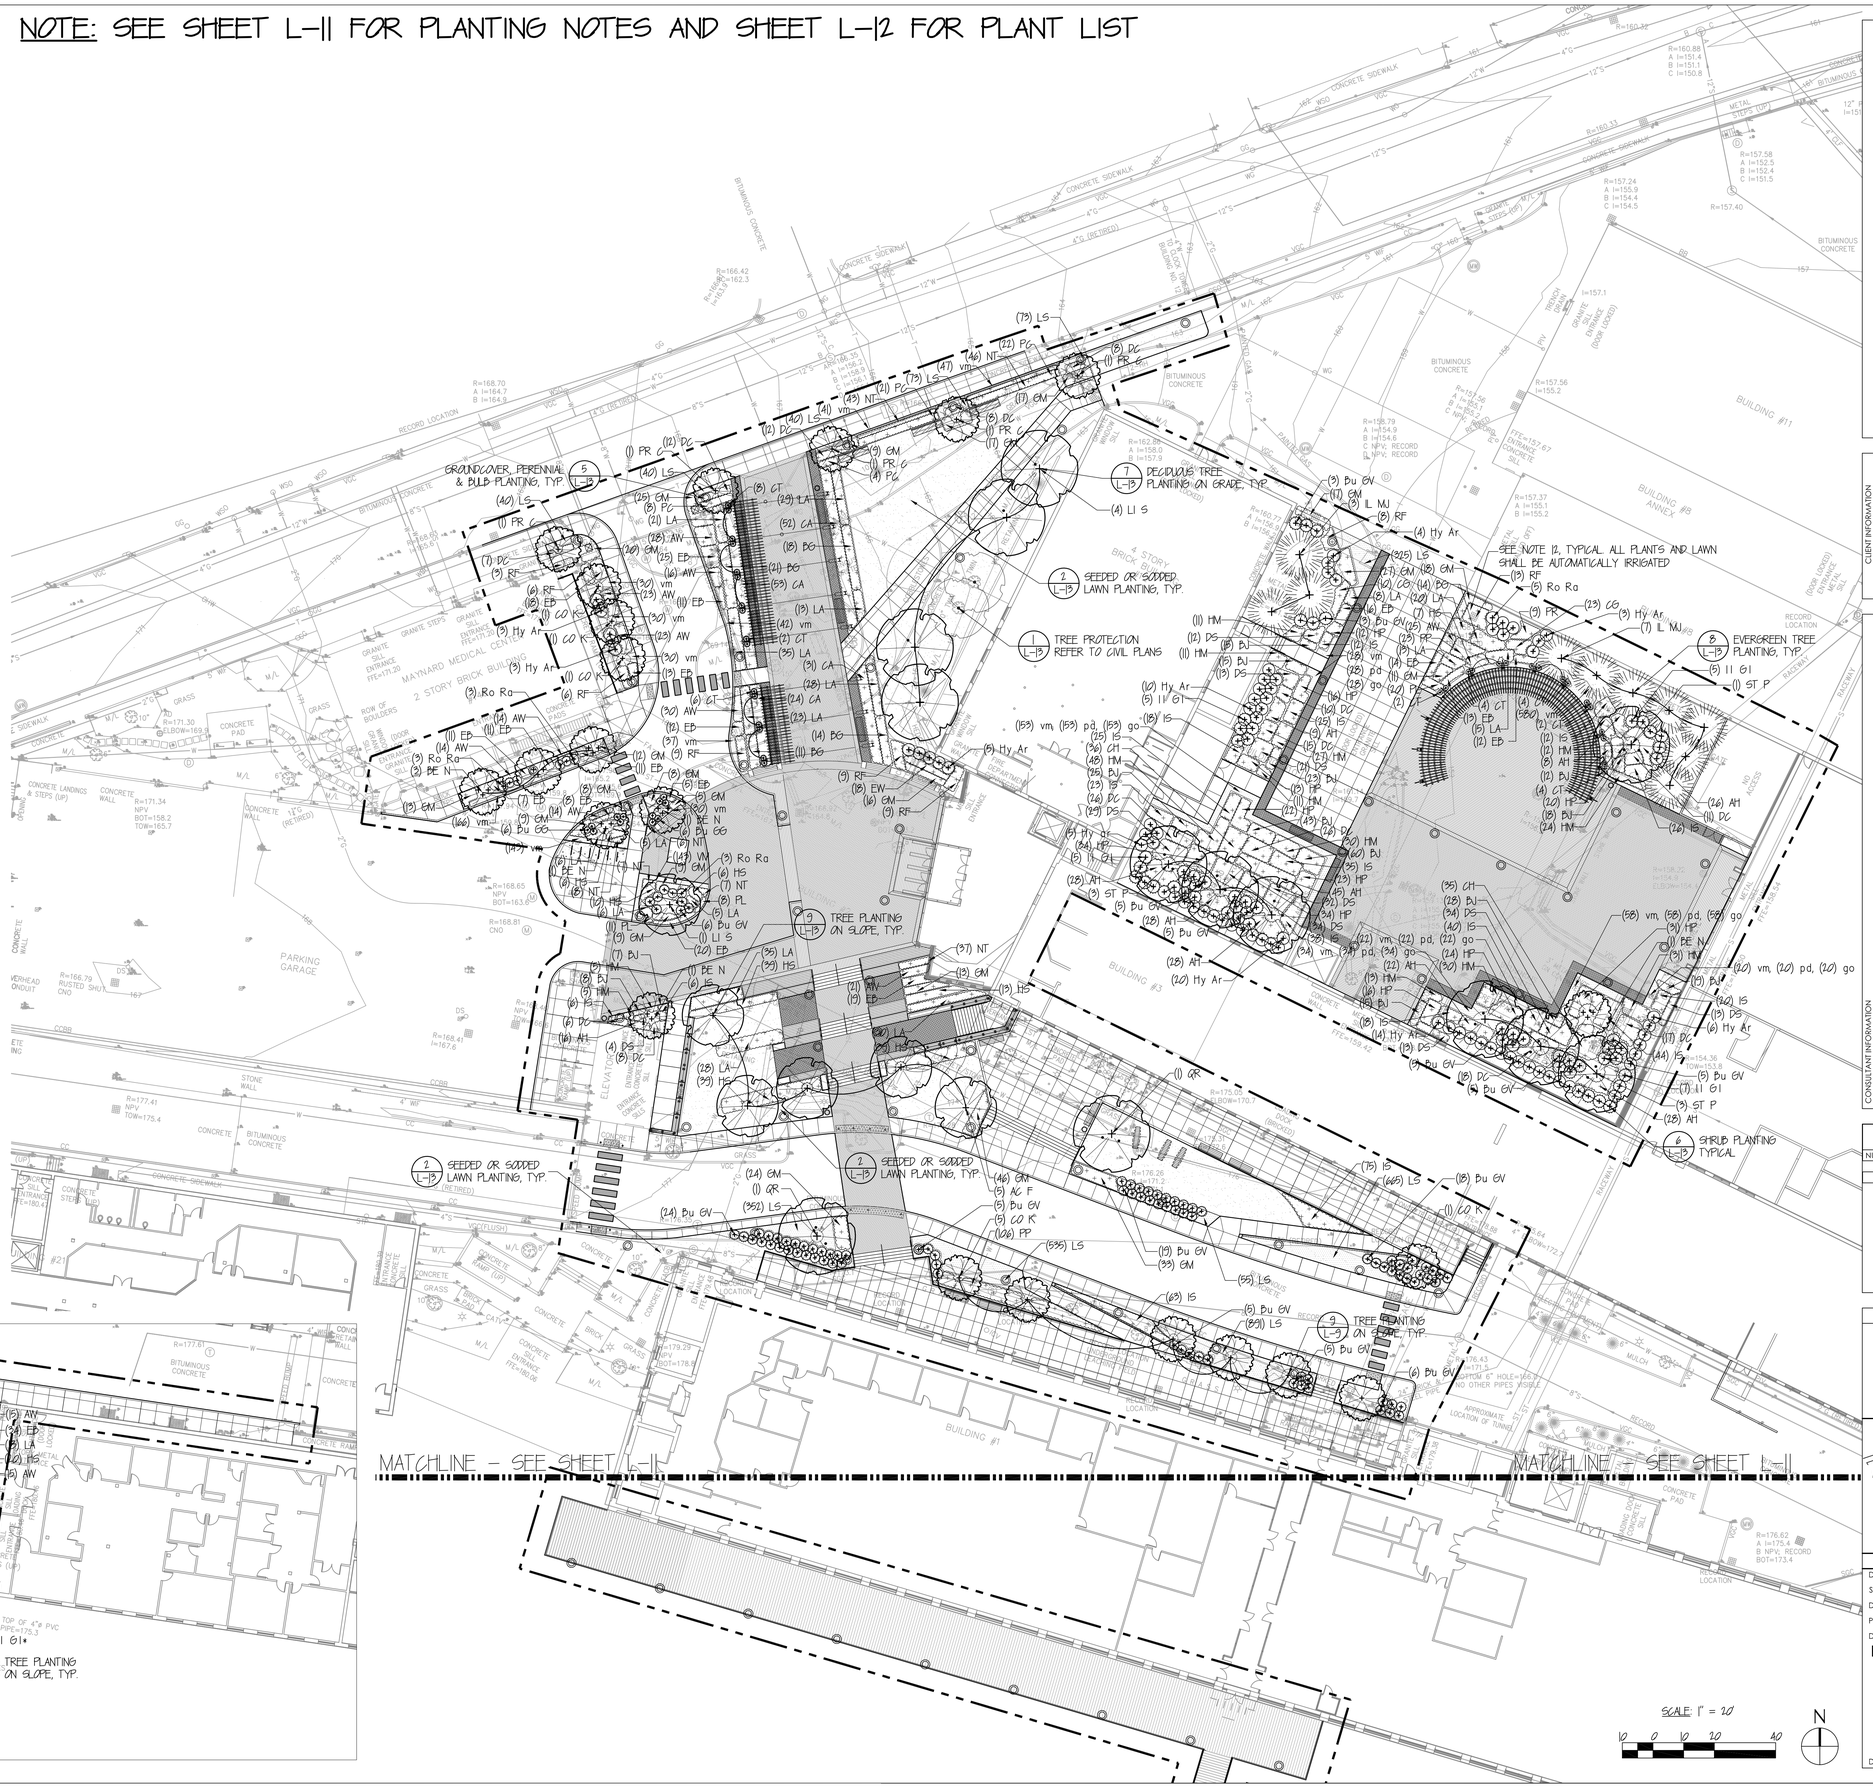

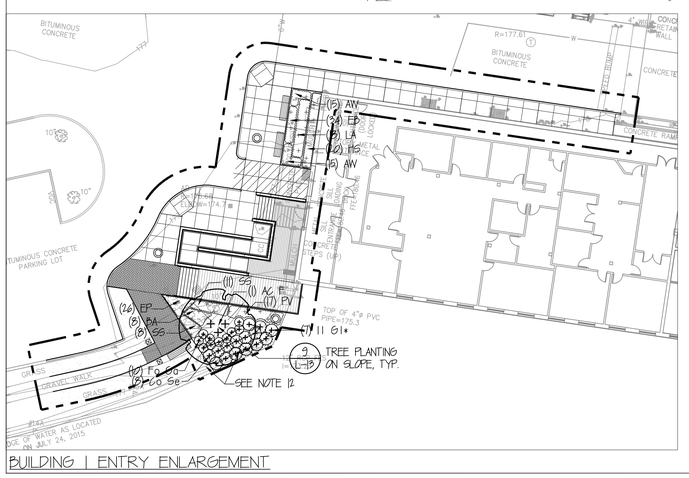

BUILDING 1 ENTRY ENLARGEMENT

MPA MARGULIES PERRUZZI ARCHITECTS
308 Congress Street | Boston, MA 02210 | 617.482.3232 | www.mp-architects.com
Design for the way you work.

CLIENT INFORMATION
MILL & MAIN RENOVATION
BLDG 12 & 5S LOBBY
AS CLOCK TOWER OWNER LLC
146 MAIN STREET
MAYNARD, MA 01754

CONSULTANT INFORMATION

MEP ENGINEERS
AHA CONSULTING ENGINEERS
24 HARTWELL AVE., 3RD FLOOR
LEXINGTON, MA 02421
781-372-3000

HARDWARE CONSULTANT
CAMPBELL-MCCABE, INC.
1 CLOCK TOWER PLACE
MAYNARD, MA 01754
781-899-8822

STRUCTURAL ENGINEER
SIMPSON GUMPERTZ & HEGER
41 SEYON STREET, BLDG 1, SUITE 500
WALTHAM, MA 02453
781-907-9000

CIVIL ENGINEER
NITSCH ENGINEERING
2 CENTER PLAZA, SUITE 430
BOSTON, MA 02108
617-338-0063

LANDSCAPE DESIGN
BROWN, RICHARDSON, & ROWE
3 POST OFFICE SQUARE, 3RD FLOOR
BOSTON, MA 02109
617-542-8552

GEOTECHNICAL CONSULTANT
HALEY & ALDRICH, INC.
465 MEDFORD STREET, SUITE 2200
BOSTON, MA 02129
617-886-7399

SPECIFICATIONS
KALIN ASSOCIATES
1121 WASHINGTON ST., # 2
WEST NEWTON, MA 02465
(617) 964-5477

LIGHTING CONSULTANT
SLADEN FEINSTEIN INTEG.
295 HUNTINGTON AVE., #305
BOSTON, MA 02115
617-267-9500

REVISIONS

NUMBER	DESCRIPTION	DATE

STAMP

KEY PLAN

DATE..... 10/19/2015
SCALE..... As indicated
DRAWN BY..... SM
PROJECT NUMBER..... SAR15A.00

DRAWING TITLE
PLANTING PLAN

L-10
DRAWING NUMBER