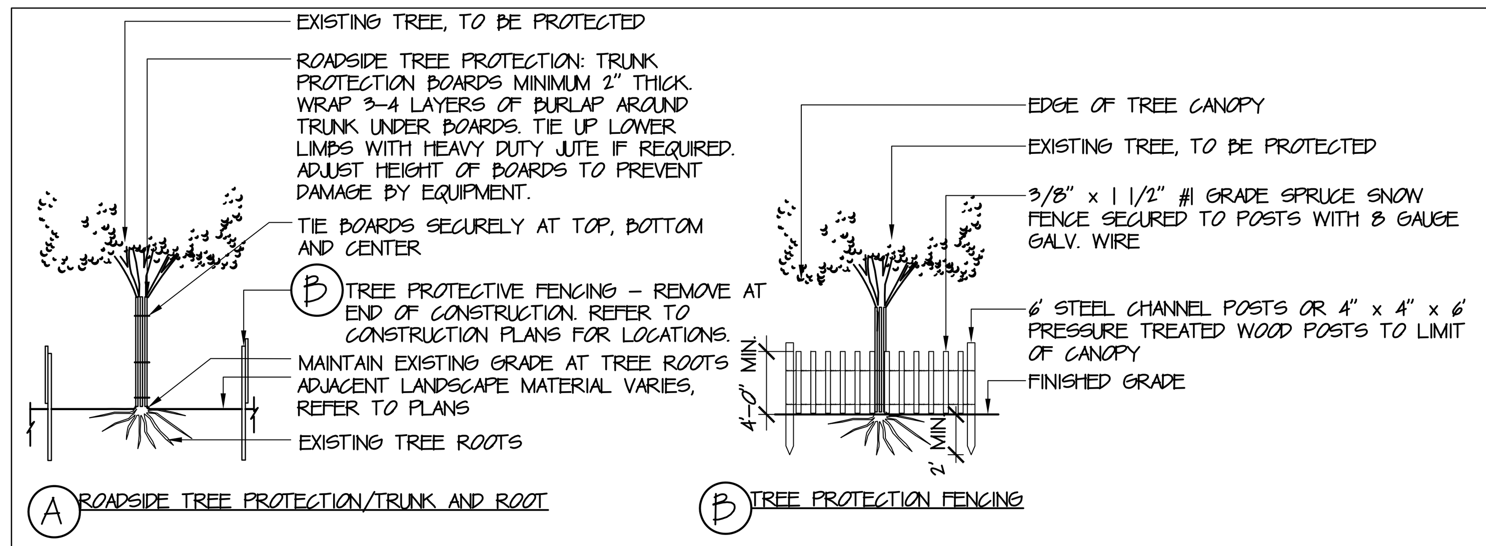

NOTES:
1. INSTALLATION OF FENCING SHALL BE COMPLETED BEFORE CONSTRUCTION VEHICLES ACCESS THE SITE OR ANY OTHER SITE PREPARATION, DEMOLITION, SALVAGE OR CONSTRUCTION COMMENCES.
2. TREE ROOTS SHOULD BE PROTECTED AT LEAST TO THE DRIPLINE (EDGE OF CANOPY) OR AS SHOWN ON PLANS. LAYOUT SHALL BE REVIEWED ON SITE WITH ARBORIST AND LANDSCAPE ARCHITECT.
3. REMOVE ALL BURLAP, BOARDS, TIES AND FENCING IMMEDIATELY AFTER COMPLETION OF CONSTRUCTION FOR FINAL ACCEPTANCE.
4. ALL TREES IMPACTED BY CONSTRUCTION SHALL BE PRUNED, DEEP ROOT WATERED, FERTILIZED AND MULCHED (AS REQUIRED), REFER TO SPECIFICATIONS FOR ADDITIONAL REQUIREMENTS.

1 TREE PROTECTION
SCALE: 1/8"=1'-0"

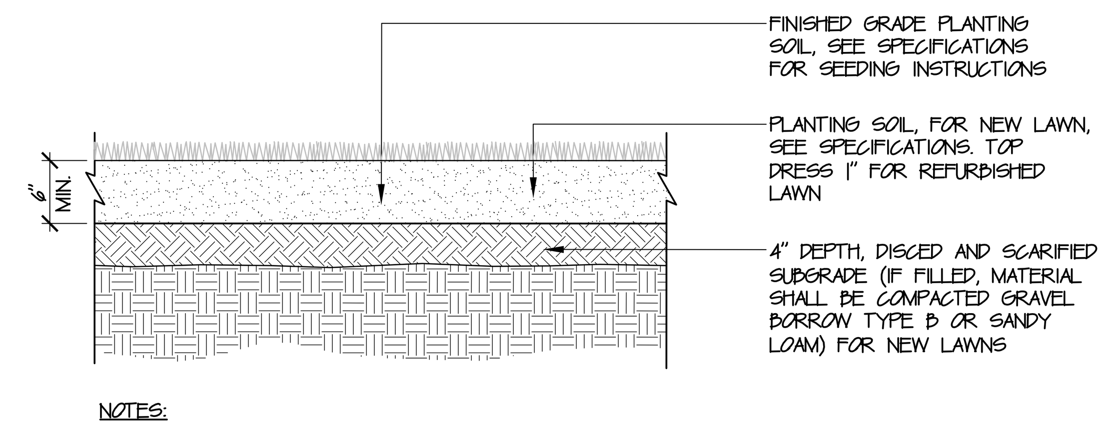

NOTES:
1. PLANTING SOIL DEPTH, NEW LAWN, SHALL BE 6" MINIMUM, VARIATIONS TO DEPTH MAY OCCUR ONLY AFTER REVIEW AND APPROVAL BY LANDSCAPE ARCHITECT.
2. SEE PLANTING PLAN AND SPECIFICATIONS FOR SEED MIXES AND APPLICATION RATES.
3. PROTECTIVE FENCING SHALL BE ERECTED AND MAINTAINED AT PERIMETER OF ALL SODDED AND SEEDED AREAS UNTIL FINAL ACCEPTANCE.
4. FOR REFURBISHED LAWN AREAS, WEED EXISTING LAWN, RAKE EXISTING TOPSOIL, TOP DRESS WITH 1" NEW PLANTING SOIL AND SEED BARE SPOTS WITH APPROVED SEED MIXES. PROTECT UNTIL ACCEPTANCE.

2 SEEDED OR SODDED LAWN PLANTING
SCALE: 1"=1'-0"

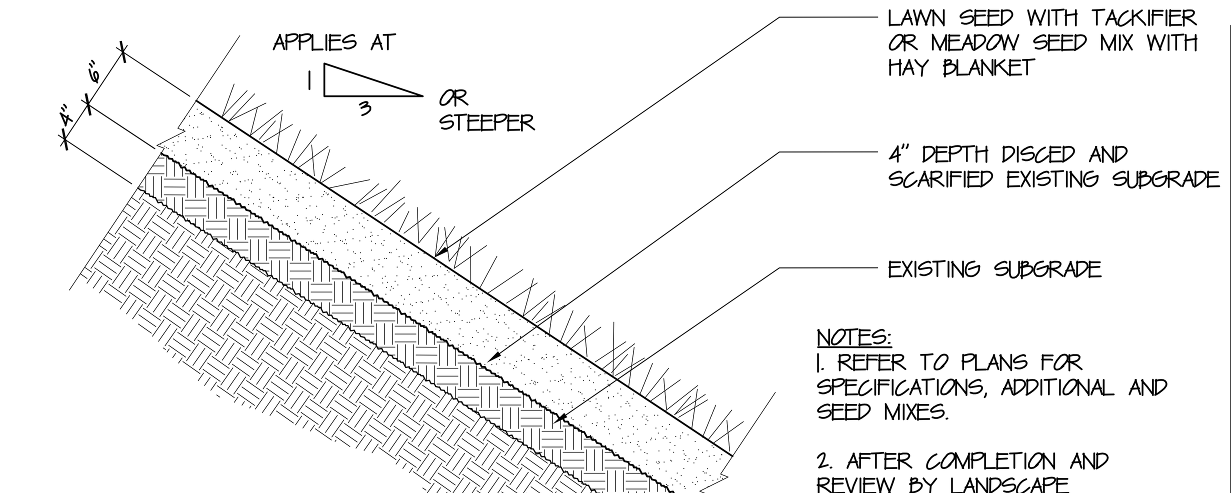

NOTES:
1. REFER TO PLANS FOR SPECIFICATIONS, ADDITIONAL AND SEED MIXES.
2. AFTER COMPLETION AND REVIEW BY LANDSCAPE ARCHITECT, PROTECTIVE FENCING OF A TYPE APPROVED BY THE LANDSCAPE ARCHITECT SHALL BE INSTALLED AT UNPROTECTED PERIMETER OF ALL SEEDED AREAS UNTIL ACCEPTANCE.

3 SEEDED SLOPE
SCALE: 1"=1'-0"

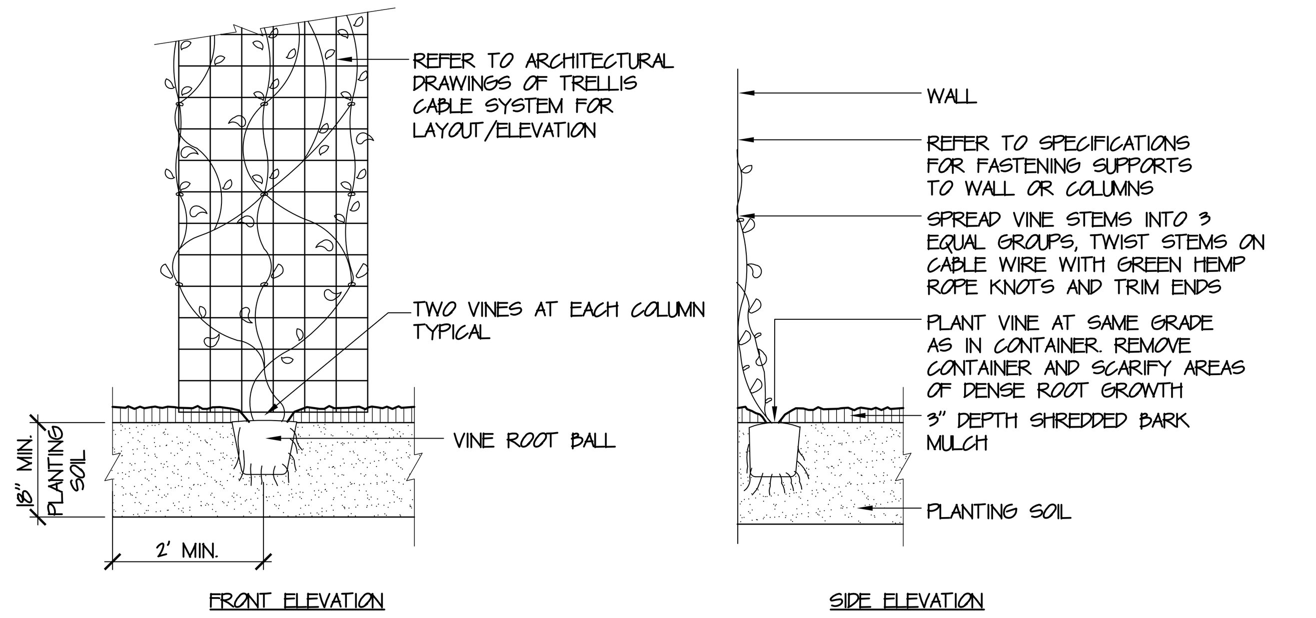

4 VINE PLANTING ON SUPPORT
SCALE: 1/2"=1'-0"

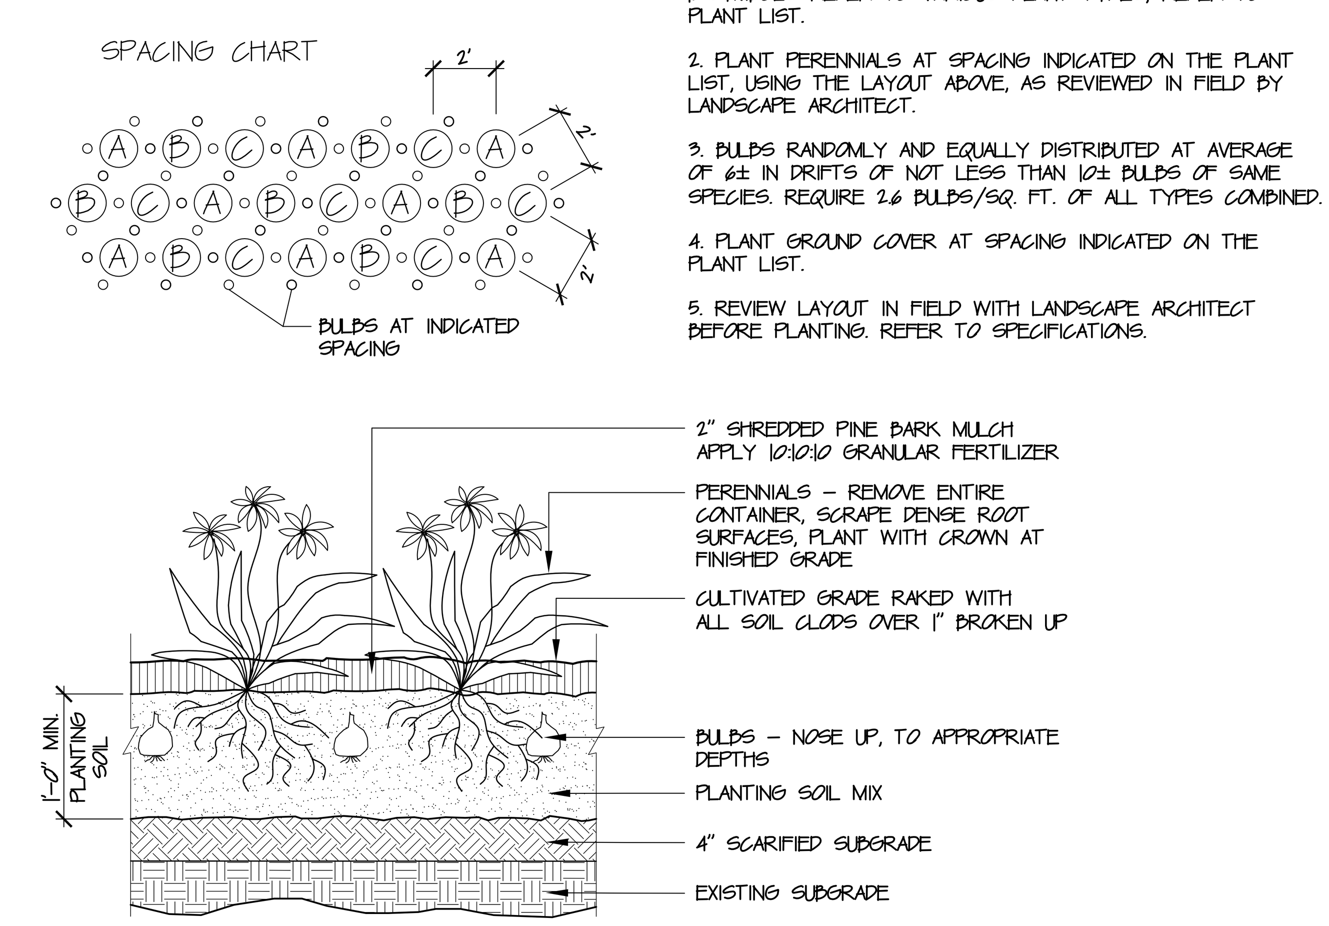

NOTES:
1. SYMBOLS REFER TO VARIOUS PLANT TYPES, REFER TO PLANT LIST.
2. PLANT PERENNIALS AT SPACING INDICATED ON THE PLANT LIST, USING THE LAYOUT ABOVE, AS REVIEWED IN FIELD BY LANDSCAPE ARCHITECT.
3. BULBS RANDOMLY AND EQUALLY DISTRIBUTED AT AVERAGE OF 6± IN DRIFTS OF NOT LESS THAN 10± BULBS OF SAME SPECIES. REQUIRE 2.6 BULBS/SQ. FT. OF ALL TYPES COMBINED.
4. PLANT GROUND COVER AT SPACING INDICATED ON THE PLANT LIST.
5. REVIEW LAYOUT IN FIELD WITH LANDSCAPE ARCHITECT BEFORE PLANTING. REFER TO SPECIFICATIONS.

5 GROUNDCOVER, PERENNIAL AND BULB PLANTING
SCALE: 1"=1'-0"

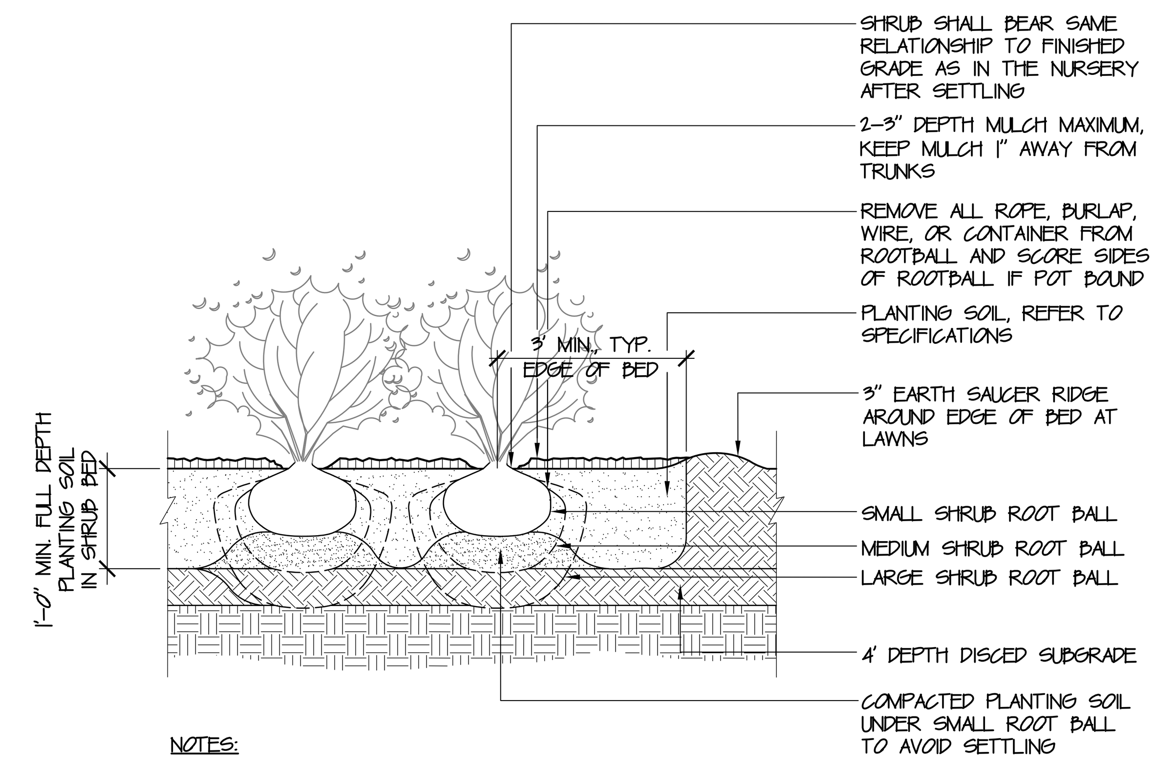

NOTES:
1. SEE PLANT LIST AND PLANS FOR TYPICAL SPACING.
2. REMOVE ALL TAGS AFTER REVIEW AND APPROVAL IN THE FIELD BY THE LANDSCAPE ARCHITECT.
3. KEEP MULCH BEDS WEED AND GRASS-FREE.
4. REVIEW SPECIFICATIONS FOR ADDITIONAL REQUIREMENTS.

6 SHRUB PLANTING
SCALE: 1/2"=1'-0"

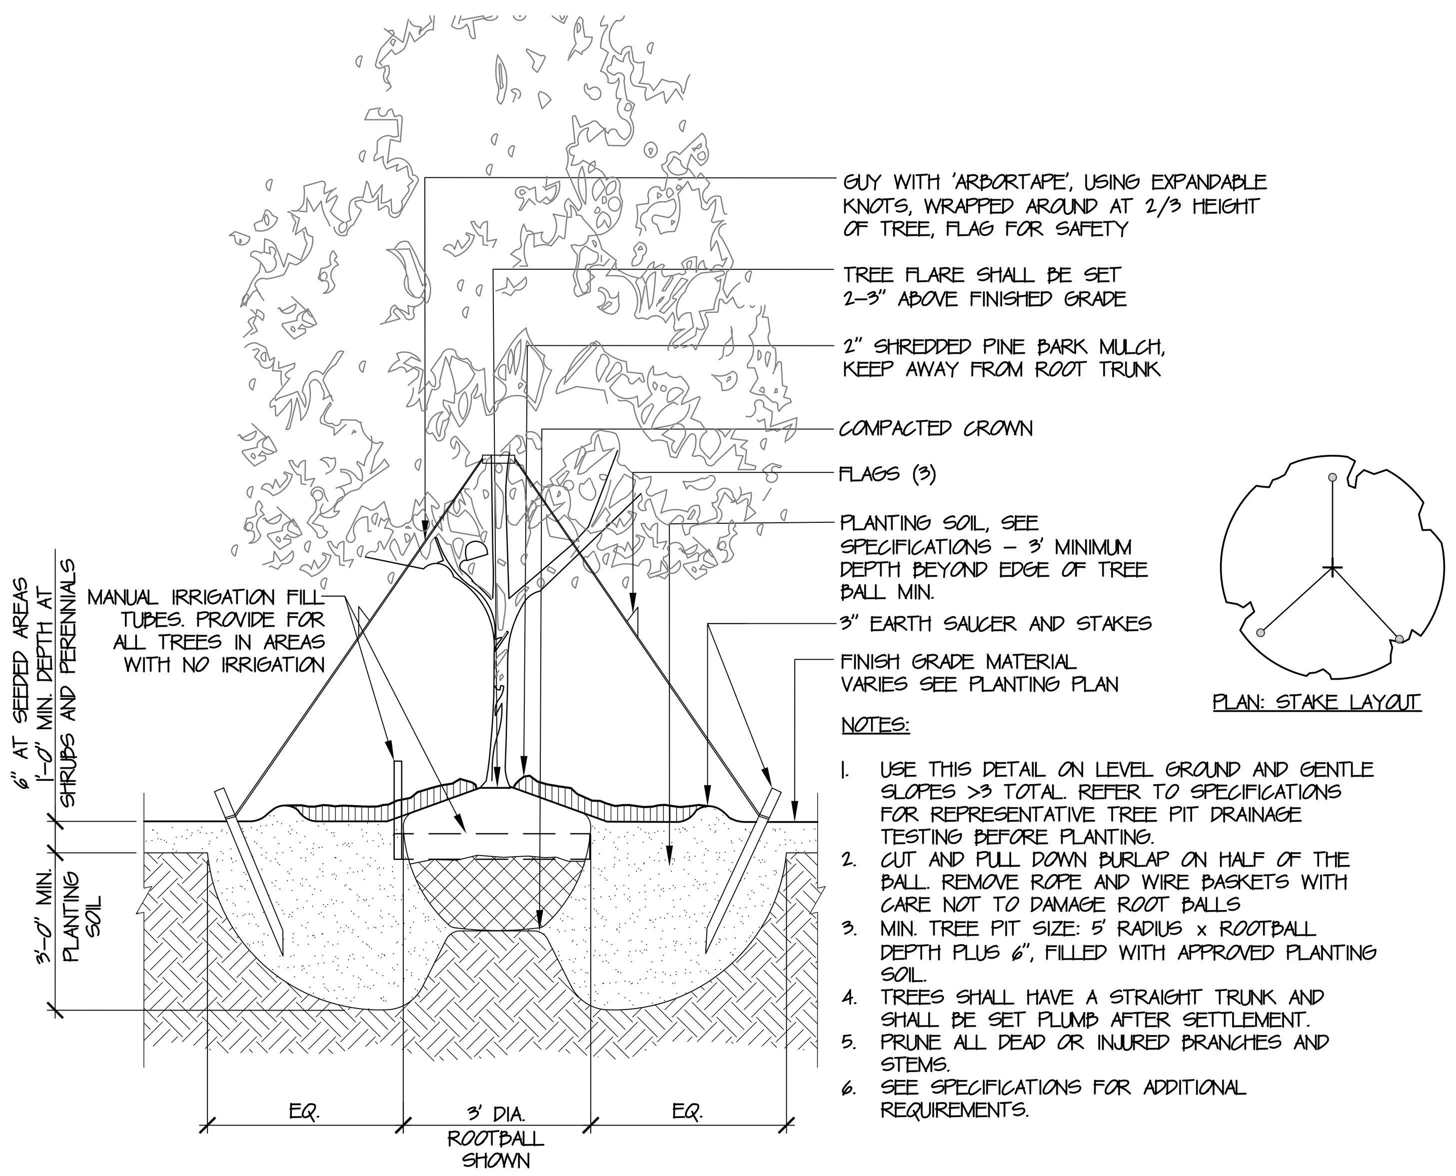

NOTES:
1. USE THIS DETAIL ON LEVEL GROUND AND GENTLE SLOPES >3 TOTAL. REFER TO SPECIFICATIONS FOR REPRESENTATIVE TREE PIT DRAINAGE TESTING BEFORE PLANTING.
2. CUT AND PULL DOWN BURLAP ON HALF OF THE BALL. REMOVE ROPE AND WIRE BASKETS WITH CARE NOT TO DAMAGE ROOT BALLS
3. MIN. TREE PIT SIZE: 5' RADIUS x ROOTBALL DEPTH PLUS 6", FILLED WITH APPROVED PLANTING SOIL.
4. TREES SHALL HAVE A STRAIGHT TRUNK AND SHALL BE SET PLUMB AFTER SETTLEMENT.
5. PRUNE ALL DEAD OR INJURED BRANCHES AND STEMS.
6. SEE SPECIFICATIONS FOR ADDITIONAL REQUIREMENTS.

7 DECIDUOUS TREE PLANTING ON GRADE
SCALE: 1/2"=1'-0"

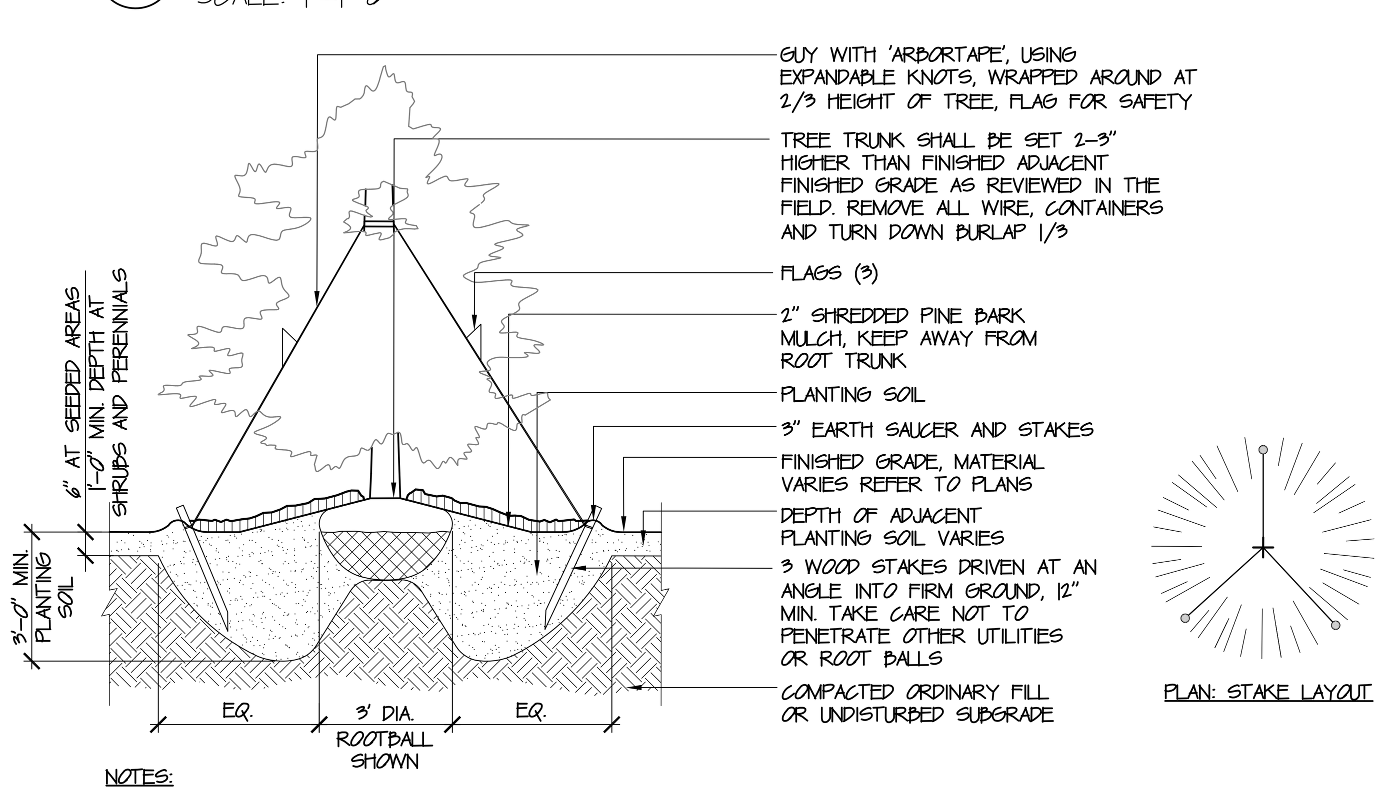

NOTES:
1. LIGHTLY PRUNE DAMAGED TREE BRANCHES OR NEEDLES AFTER PLANTING, KEEPING NATURAL SHAPE OF TREE.
2. SET TREE PLUMB, AFTER SETTLEMENT.
3. APPLY ANTI-DESSICANT PER SPECIFICATION REQUIREMENTS.
4. INSTALL FERTILIZER PACKETS PER SPECIFICATION REQUIREMENTS.
5. KEEP MULCH SAUCERS WEED AND GRASS-FREE.
6. DO NOT MOUND MULCH OVER TREE BALLS >2" DEPTH.
7. REFER TO SPECIFICATIONS FOR TREE PIT DRAINAGE TESTING BEFORE PLANTING.
8. MIN. TREE PIT SIZE: 5' RADIUS x ROOTBALL DEPTH PLUS 6", FILLED WITH APPROVED PLANTING SOIL.

8 EVERGREEN TREE PLANTING
SCALE: 3/8"=1'-0"

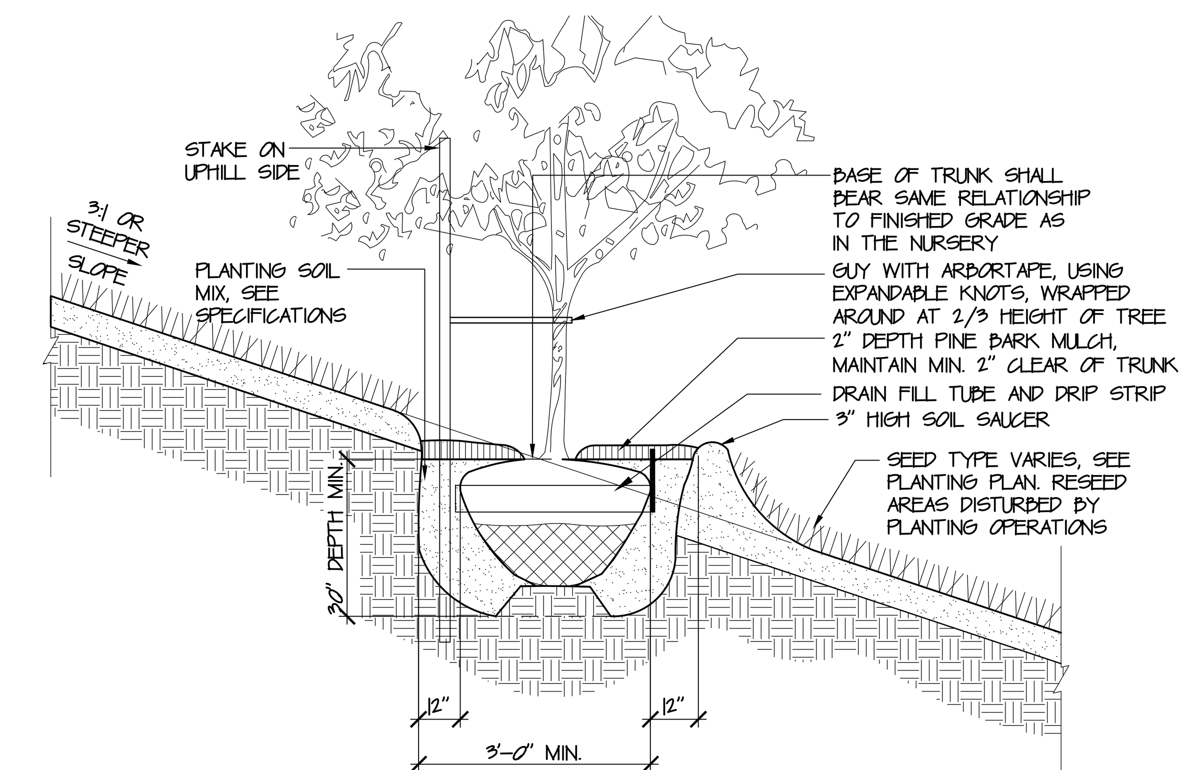

NOTES:
1. VERIFY ALL UTILITIES TO AVOID CONFLICTS PRIOR TO DIGGING.
2. "MUDDY-IN" IMMEDIATELY AFTER BACKFILLING WITH PLANTING SOIL MIX. REWATER TO ASSURE ELIMINATION OF AIR VOIDS IN SOIL.
3. RESET TREE IF TRUNK BASE SUBSIDES OR TREE TRUNK MIS-ALIGNS FROM PLUMB.
4. DECIDUOUS TREE SHOWN, EVERGREEN SIMILAR.
5. SHRUB PLANTING ON SLOPE DETAIL SIMILAR, MAINTAIN DEPTH AND WIDTH OF HOLE AS SHOWN ON SHRUB PLANTING DETAIL.

9 TREE PLANTING ON SLOPE
SCALE: 1/2"=1'-0"

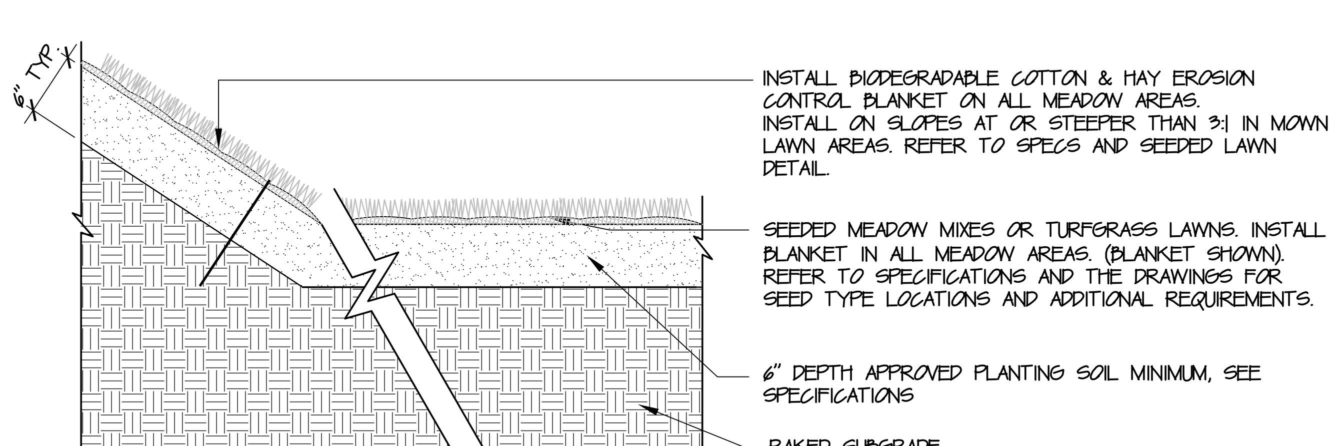

NOTES:
1. PLANTING SOIL DEPTH SHALL BE 6" TYPICAL, CONTINUOUS.
2. SEE PLANTING PLAN AND SPECIFICATIONS FOR SEED MIXES AND APPLICATION RATES.
3. PROTECTIVE FENCING SHALL BE ERECTED AND MAINTAINED AT PERIMETER OF ALL SEEDED AREAS UNTIL FINAL ACCEPTANCE.
4. ALL SEEDED AREAS SHALL BE WATERED, WEEDED, RESEEDED, PROTECTED, AND MAINTAINED UNTIL ACCEPTANCE. MEADOW AREAS SHALL BE MAINTAINED UNTIL FULL ESTABLISHMENT, THAT TYPICALLY TAKES MORE THAN ONE SEASON OF GROWTH AND/OR SEEDING APPLICATION. REFER TO SPECIFICATIONS.
5. EROSION CONTROL MAT REQUIRED FOR ANY SLOPES STEEPER THAN 3:1 -SEE SPECIFICATIONS FOR REQUIREMENTS.

10 SEEDED MEADOW MIX
SCALE: 1"=1'-0"

MPA MARGULIES PERRUZZI ARCHITECTS
308 Congress Street | Boston, MA 02210 | 617.482.3232 | www.mp-architects.com
Design for the way you work.

CLIENT INFORMATION
MILL & MAIN RENOVATION
BLDG 12 & 5S LOBBY
AS CLOCK TOWER OWNER LLC
146 MAIN STREET
MAYNARD, MA 01754

CONSULTANT INFORMATION

MEP ENGINEERS
AHA CONSULTING ENGINEERS
24 HARTWELL AVE., 3RD FLOOR
LEXINGTON, MA 02421
781-372-3000

HARDWARE CONSULTANT
CAMPBELL-MCCABE, INC.
1 CLOCK TOWER PLACE
MAYNARD, MA 01754
781-899-8822

STRUCTURAL ENGINEER
SIMPSON GUMPERTZ & HEGER
41 SEYON STREET, BLDG 1, SUITE 500
WALTHAM, MA 02453
781-907-9000

CIVIL ENGINEER
NITSCH ENGINEERING
2 CENTER PLAZA, SUITE 430
BOSTON, MA 02108
617-338-0063

LANDSCAPE DESIGN
BROWN, RICHARDSON, & ROWE
3 POST OFFICE SQUARE, 3RD FLOOR
BOSTON, MA 02109
617-542-8552

GEOTECHNICAL CONSULTANT
HALEY & ALDRICH, INC.
465 MEDFORD STREET, SUITE 2200
BOSTON, MA 02129
617-886-7399

SPECIFICATIONS
KALIN ASSOCIATES
1121 WASHINGTON ST., # 2
WEST NEWTON, MA 02465
(617) 964-5477

LIGHTING CONSULTANT
SLADEN FEINSTEIN INTEG.
295 HUNTINGTON AVE., #305
BOSTON, MA 02115
617-267-9500

REVISIONS		
NUMBER	DESCRIPTION	DATE

STAMP

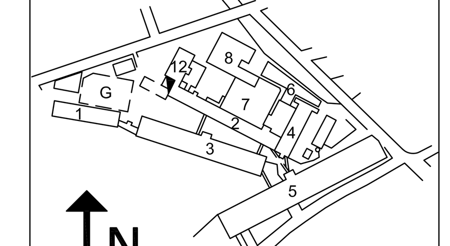

KEY PLAN

DATE..................10/19/2015
SCALE..................As indicated
DRAWN BY..................JL
PROJECT NUMBER...... SAR15A.00
DRAWING TITLE
DETAIL SHEET-
TREE PROTECTION &
PLANTING

L-13
DRAWING NUMBER