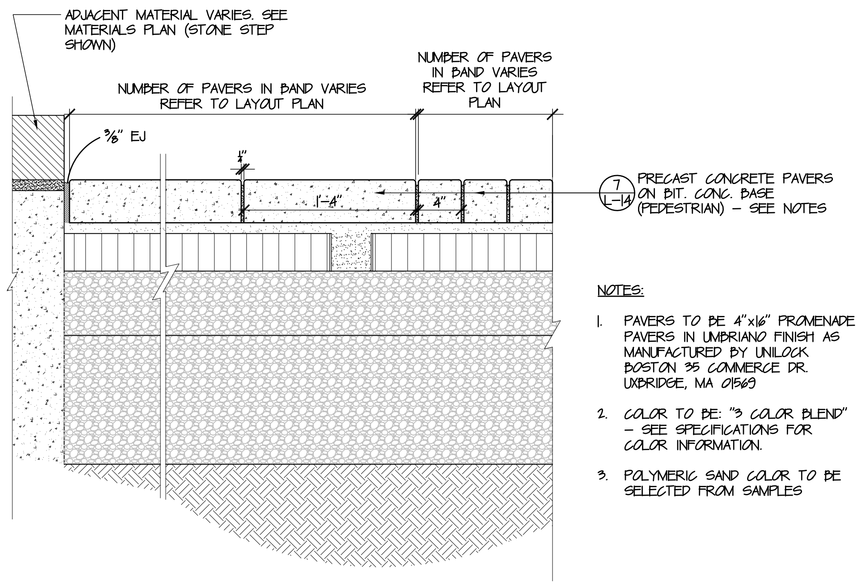

NOTES:

1. PAVERS TO BE 4"x16" PROMENADE PAVERS IN UMBRIANO FINISH AS MANUFACTURED BY UNILOCK BOSTON 35 COMMERCE DR. UXBRIDGE, MA 01569
2. COLOR TO BE: "3 COLOR BLEND" – SEE SPECIFICATIONS FOR COLOR INFORMATION.
3. POLYMERIC SAND COLOR TO BE SELECTED FROM SAMPLES

1 PRECAST CONCRETE PAVING BAND – PEDESTRIAN
SCALE: 1-1/2"=1'-0"

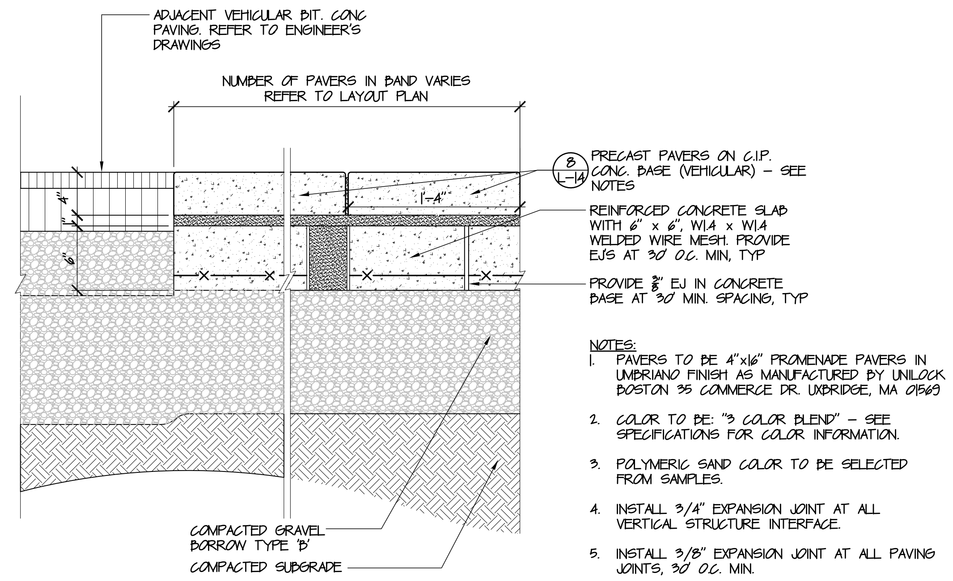

NOTES:

1. PAVERS TO BE 4"x16" PROMENADE PAVERS IN UMBRIANO FINISH AS MANUFACTURED BY UNILOCK BOSTON 35 COMMERCE DR. UXBRIDGE, MA 01569
2. COLOR TO BE: "3 COLOR BLEND" – SEE SPECIFICATIONS FOR COLOR INFORMATION.
3. POLYMERIC SAND COLOR TO BE SELECTED FROM SAMPLES.
4. INSTALL 3/4" EXPANSION JOINT AT ALL VERTICAL STRUCTURE INTERFACE.
5. INSTALL 3/8" EXPANSION JOINT AT ALL PAVING JOINTS, 30' O.C. MIN.

2 PRECAST CONCRETE PAVING BAND – VEHICULAR
SCALE: 1-1/2"=1'-0"

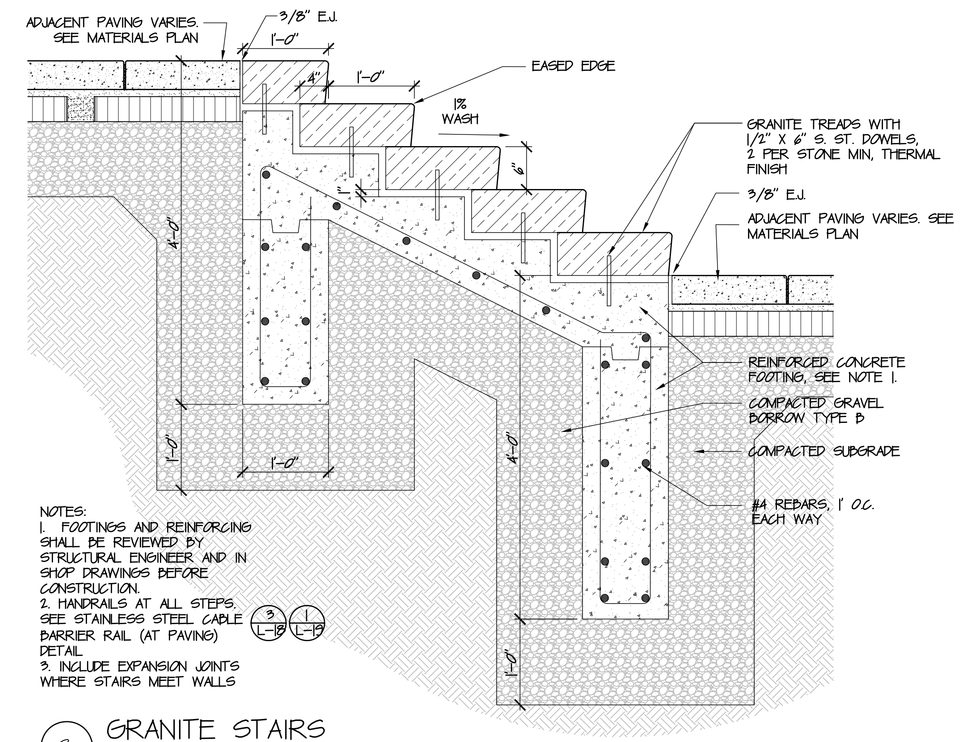

NOTES:
1. FOOTINGS AND REINFORCING SHALL BE REVIEWED BY STRUCTURAL ENGINEER AND IN SHOP DRAWINGS BEFORE CONSTRUCTION.
2. HANDRAILS AT ALL STEPS. SEE STAINLESS STEEL CABLE BARRIER RAIL (AT PAVING) DETAIL 3 L-13 1 L-13
3. INCLUDE EXPANSION JOINTS WHERE STAIRS MEET WALLS

3 GRANITE STAIRS
SCALE: 1"=1'-0"

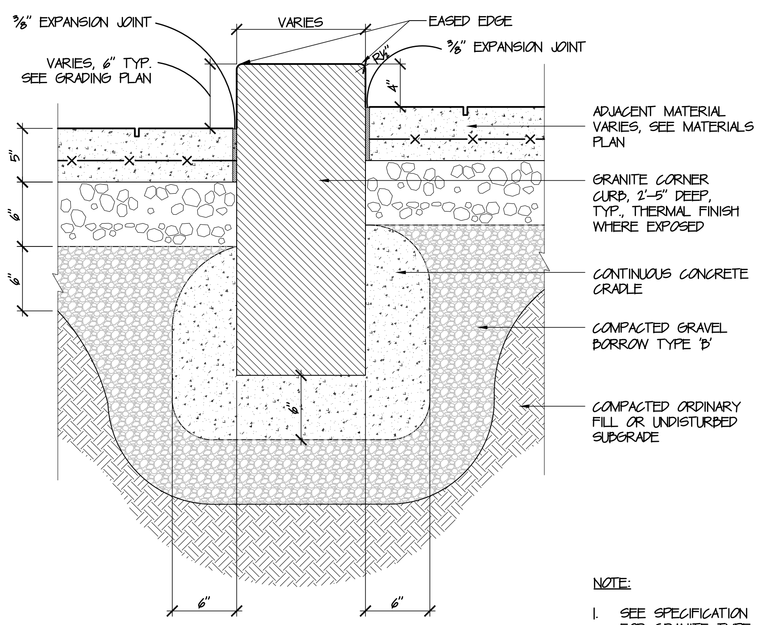

NOTE:

1. SEE SPECIFICATION FOR GRANITE TYPE + FINISH

4 GRANITE CORNER CURB
SCALE: 1-1/2"=1'-0"

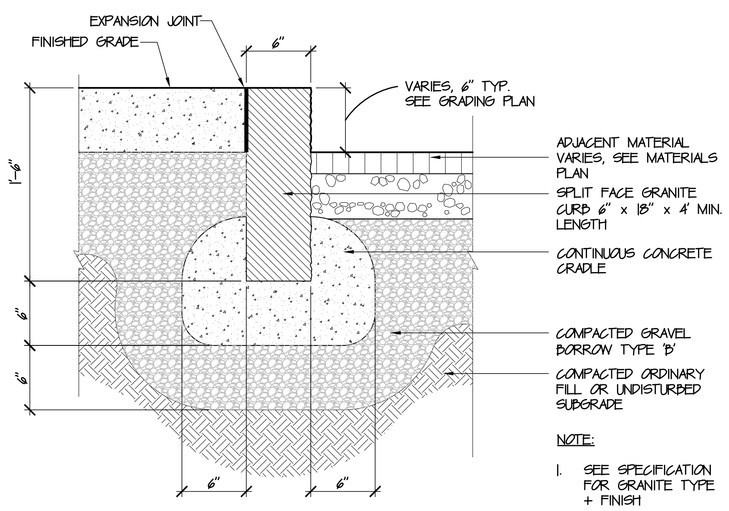

NOTE:

1. SEE SPECIFICATION FOR GRANITE TYPE + FINISH

5 GRANITE ROADWAY CURBING
SCALE: 1-1/2"=1'-0"

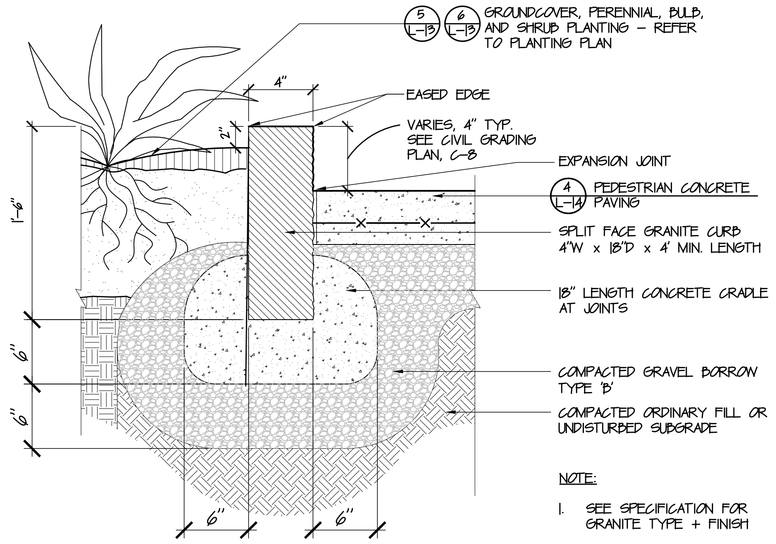

NOTE:

1. SEE SPECIFICATION FOR GRANITE TYPE + FINISH

6 GRANITE LANDSCAPE EDGE
SCALE: 1-1/2"=1'-0"

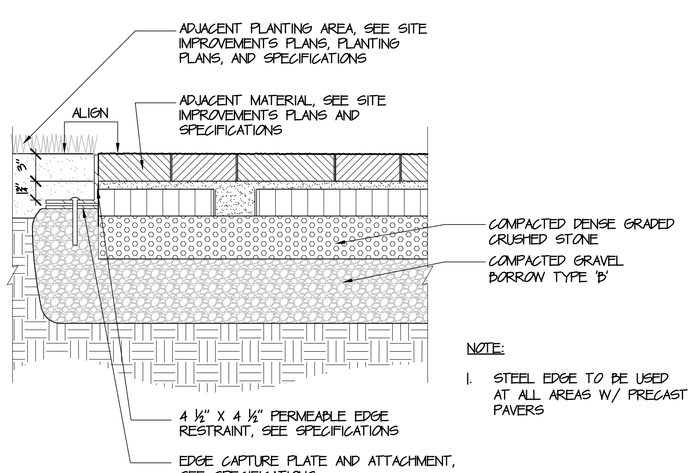

NOTE:

1. STEEL EDGE TO BE USED AT ALL AREAS W/ PRECAST PAVERS

7 STEEL EDGE AT PAVING
SCALE: 1-1/2"=1'-0"

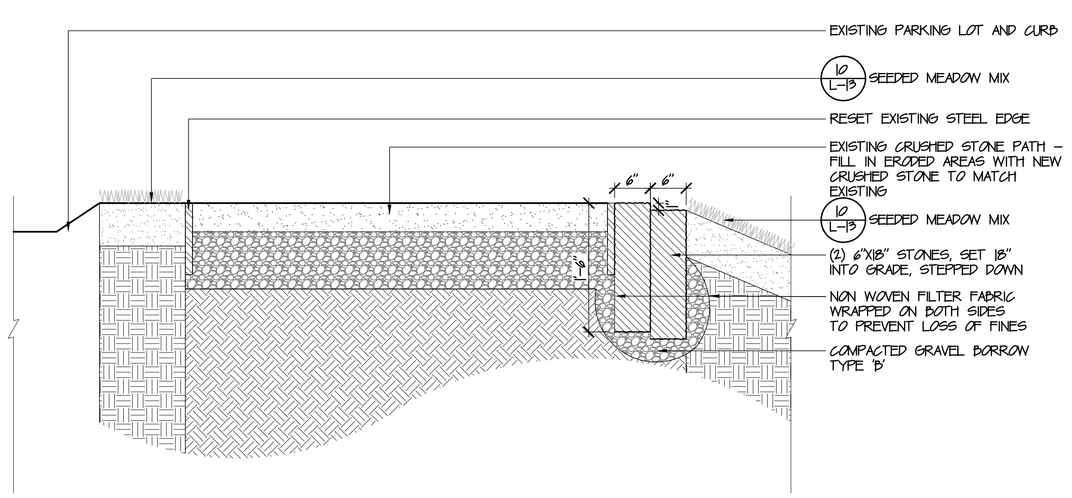

8 STONE REINFORCED EDGE AT CRUSHED STONE PATH
SCALE: 1-1/2"=1'-0"

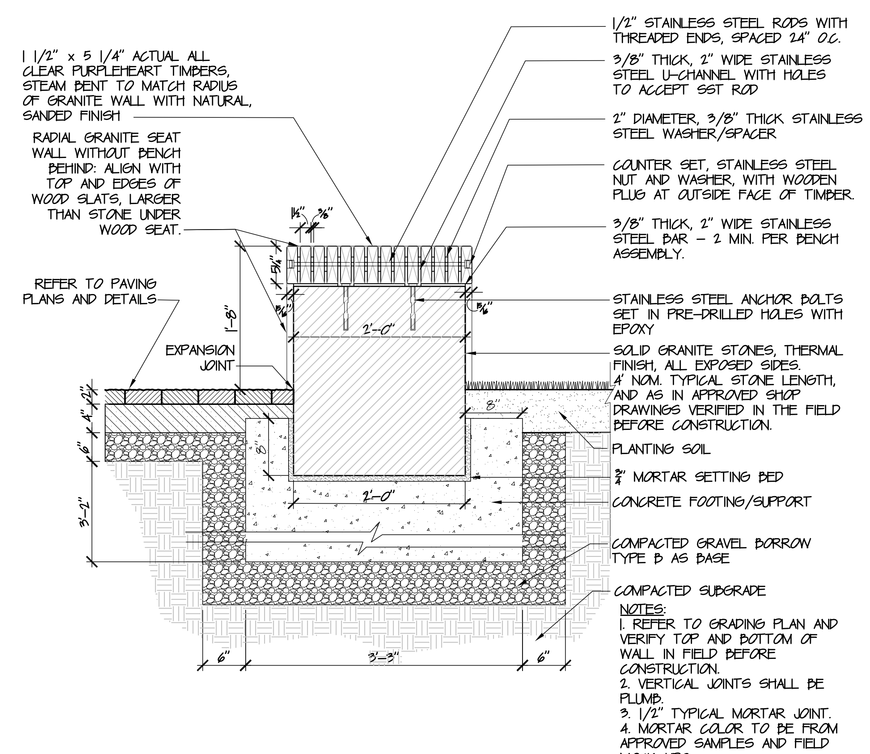

NOTES:
1. REFER TO GRADING PLAN AND VERIFY TOP AND BOTTOM OF WALL IN FIELD BEFORE CONSTRUCTION.
2. VERTICAL JOINTS SHALL BE PLUMB.
3. 1/2" TYPICAL MORTAR JOINT.
4. MORTAR COLOR TO BE FROM APPROVED SAMPLES AND FIELD MOCK UPS.

9 GRANITE SEATING WALL WITH INSET BENCH
SCALE: 1"=1'-0"

MPA MARGULIES PERRUZZI ARCHITECTS
308 Congress Street | Boston, MA 02210 | 617.482.3232 | www.mp-architects.com
Design for the way you work.

CLIENT INFORMATION
MILL & MAIN RENOVATION
BLDG 12 & 55 LOBBY
AS CLOCK TOWER OWNER LLC
146 MAIN STREET
MAYNARD, MA 01754

CONSULTANT INFORMATION

MEP ENGINEERS
AHA CONSULTING ENGINEERS
24 MARSHALL STREET, SUITE 100
LEXINGTON, MA 02421
781-373-3000

HARDWARE CONSULTANT
CAMPBELL-MCCABE, INC.
1 CLOCK TOWER PLACE
MAYNARD, MA 01754
781-897-8822

STRUCTURAL ENGINEER
SIMPSON GUMPERTZ & HEGER
41 SEYON STREET, BLDG 1, SUITE 500
WALTHAM, MA 02453
781-907-0800

CIVIL ENGINEER
NITSCH ENGINEERING
2 CENTRAL SQUARE, SUITE 400
BOSTON, MA 02108
617-338-0063

LANDSCAPE DESIGN
BROWN, RICHARDSON, & ROWE
3 POST OFFICE SQUARE, 3RD FLOOR
BOSTON, MA 02109
617-542-8552

GEOTECHNICAL CONSULTANT
HALEY & ALDRICH, INC.
465 MEDFORD STREET, SUITE 2200
BOSTON, MA 02129
617-886-7399

LIGHTING CONSULTANT
SLADEN FEINSTEIN INTEG.
295 HUNTINGTON AVE., #305
BOSTON, MA 02115
617-267-9500

SPECIFICATIONS
KALIN ASSOCIATES
1121 WASHINGTON ST., # 2
WEST NEWTON, MA 02465
(617) 964-5477

REVISIONS

NUMBER	DESCRIPTION	DATE

STAMP

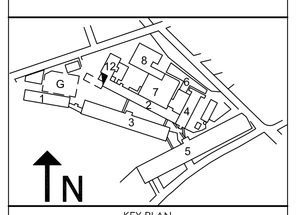

KEY PLAN

DATE.....10/19/2015
SCALE.....As indicated
DRAWN BY.....JL
PROJECT NUMBER.....SAR15A.00
DRAWING TITLE
DETAIL SHEET-
PAVING, EDGES & CURBS

L-15
DRAWING NUMBER