MATERIALS LEGEND

SYMBOL	TYPE	DESCRIPTION	DETAIL
A1 A1A	PAVING	PEDESTRIAN & VEHICULAR CONCRETE PAVING	4/L-14 5/L-14 A1A
A2		PRECAST CONCRETE PAVERS W/ BIT. CONC BASE (PEDESTRIAN)	7/L-14
A3		PRECAST PAVERS (PERMEABLE)	9/L-14
A4		PRECAST CONCRETE PAVING BAND (PEDESTRIAN)	1/L-15
A5		PRECAST CONCRETE PAVING BAND (VEHICULAR)	2/L-15
A6		WOOD DECKING	2/L-20 SIM
A7		PRECAST CONCRETE PAVERS (VEHICULAR)	8/L-14
A8		CONCRETE PAVING AT BIKE LOOP	5/L-22
A9		CRUSHED STONE PAVING	10/L-14
A10		PRECAST PAVER BAND ON C.I.P. WALL	2/L-18
B1	CURBING	GRANITE ROADWAY CURB	5/L-15
B2		ACCESSIBLE CURB RAMP 'A'	2/L-14
B3		GRANITE CORNER CURB	4/L-15
B4		ACCESSIBLE CURB RAMP 'B'	3/L-14
B5		GRANITE LANDSCAPE CURB, 4"	6/L-15
B6		STONE REINFORCED EDGE AT CRUSHED STONE PATH	8/L-15
B7		STEEL EDGE AT PAVING	7/L-15
C1	SITE IMPROVEMENTS	GRANITE SEAT WALL W/ INSET BENCH	9/L-15
C2		GRANITE STAIRS	3/L-15
C3		CIRCULAR TRELLIS – SEE STRUCTURAL DWGS	
C4		SALVAGED & RESET OR NEW STONE PILLARS	2/L-21 3/L-21
C5		RELOCATED MILL EQUIPMENT (TURBINE ON 8' x 10' x 6" GRANITE BASE)	
C6		STEPPED WOOD SEATS	2/L-8 1/L-8
C7		SALVAGED, TREATED, AND REFURBISHED WOOD BEAM BENCH	1/L-22
C8		C.I.P. RETAINING WALL AT ACCESSIBLE RAMP	1/L-9 1/L-18
D1	FENCE	HIGH VOLTAGE EQUIPMENT SCREEN	1/L-21
D2		EQUIPMENT SCREEN GATES	4/L-21
E1	FURNISHINGS	WOOD BENCH – WITHOUT BACK	6/L-22
E2		PROMENADE POLE & TRELLIS – SEE STRUCTURAL DWGS	
E3		STAINLESS STEEL HANDRAIL	5/L-18
E4		STAINLESS STEEL CABLE BARRIER RAIL (AT PAVING)	1/L-19
E5		STAINLESS STEEL CABLE BARRIER RAIL (AT POND)	2/L-19
E6		LEANING BARRIER RAIL (AT POND)	3/L-19
E7		TRASH RECEPTACLES	4/L-22
E8		BIKE LOOP	5/L-22
E9		BOLLARDS	2/L-22
E10		LOUNGE SEAT	5/L-22
E11		WOOD BENCH – WITH BACK	7/L-22
E12		MOVEABLE PLANTERS	8/L-22

LIMIT OF WORK LINE (PHASE I)

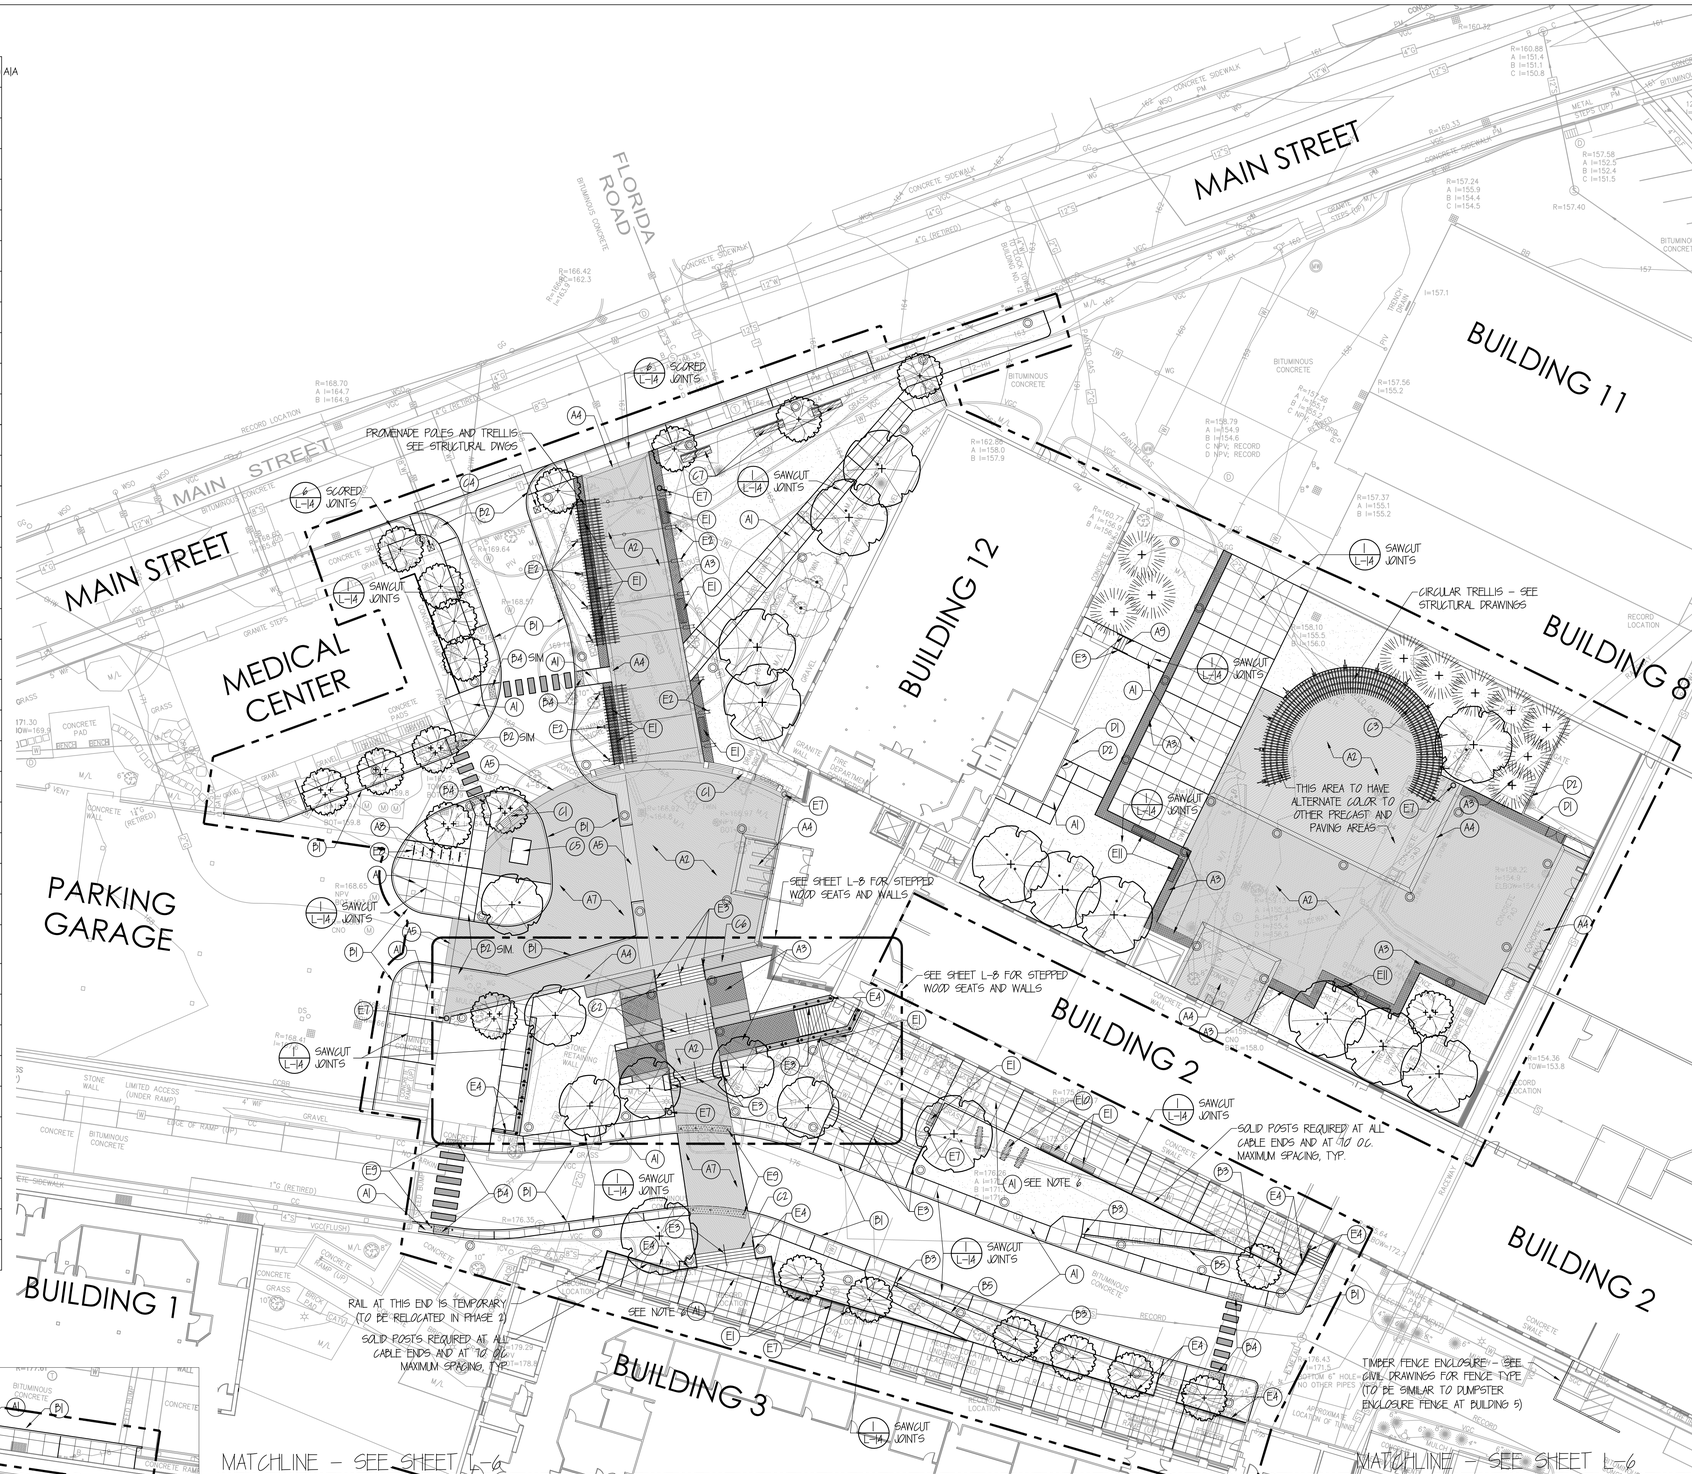

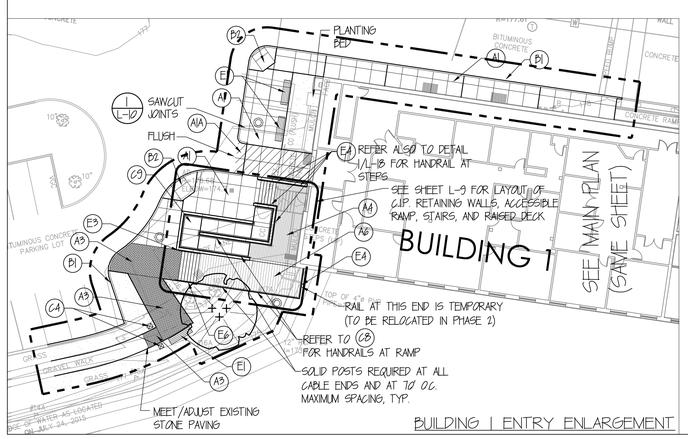

BUILDING 1 ENTRY ENLARGEMENT

NOTES:

1. CONTRACTOR WILL PROVIDE SCHEDULE 40 & SCHEDULE 80 PVC SLEEVES FOR WATER SUPPLY AND ELECTRICAL SYSTEM FOR IRRIGATION SYSTEM (FOR ALL AREAS UNDER PAVING, THROUGH WALLS, AND TO AREAS TO BE IRRIGATED) BEFORE WALLS AND PAVING ARE CONSTRUCTED. REFER TO SPECIFICATIONS. REFER TO CIVIL PLANS FOR POINT OF CONNECTION AND IRRIGATION SPECIFICATIONS.
2. SUBMIT IRRIGATION SLEEVE PLAN TO L.A. BEFORE CONSTRUCTION FOR REVIEW BEFORE CONSTRUCTION
3. REFER TO CIVIL DRAWINGS FOR GRADING, DRAINAGE & UTILITIES, AND SITE PREPARATION, DEMOLITION, & EROSION CONTROL.
4. REFER TO ARCHITECTURAL DRAWINGS FOR ARCHITECTURAL ENTRIES, TRELLIS, PROMENADE TRELLIS & POLES, AND STRUCTURAL DRAWINGS AND SPECIFICATIONS FOR WALLS, TRELLISES, DECKING AND POLE FOUNDATIONS.
5. REFER TO LIGHTING DRAWINGS FOR LIGHTING DESIGN.
6. DEEPENED EDGE AT ALL CONCRETE PAVING AT RAISED AREAS – SEE DETAIL 1 ON SHEET L-19 FOR EDGE CONDITION

MARGULIES PERRUZZI ARCHITECTS
308 Congress Street | Boston, MA 02210 | 617.482.3232 | www.mp-architects.com
Design for the way you work.

CLIENT INFORMATION
MILL & MAIN RENOVATION
BLDG 12 & 5S LOBBY
AS CLOCK TOWER OWNER LLC
146 MAIN STREET
MAYNARD, MA 01754

CONSULTANT INFORMATION

MEP ENGINEERS
AHA CONSULTING ENGINEERS
2 CONSTITUTION PLAZA, 3RD FLOOR
LEXINGTON, MA 02421
781-372-3000

HARDWARE CONSULTANT
CAMPBELL-MCCABE, INC.
1 CLOCK TOWER PLACE
MAYNARD, MA 01754
781-897-8522

CIVIL ENGINEER
NITSCH ENGINEERING
255 BERKELEY ST, SUITE 400
BOSTON, MA 02116
617-338-0063

LANDSCAPE DESIGN
BROWN, RICHARDSON, & ROWE
3 POST OFFICE SQUARE, 3RD FLOOR
BOSTON, MA 02109
617-542-8352

STRUCTURAL ENGINEER
SIMPSON GUMPERTZ & HEGER
41 SETON STREET BLDG 1, SUITE 500
WALTHAM, MA 02453
781-890-0000

SPECIFICATIONS
KAUN ASSOCIATES
1121 WASHINGTON ST., # 2
WEST NEWTON, MA 02465
(617) 964-5477

LIGHTING CONSULTANT
SLADEN FEINSTEIN INTEG.
295 HUNTINGTON AVE., #305
BOSTON, MA 02115
617-267-9500

GEOTECHNICAL CONSULTANT
HALEY & ALDRICH, INC.
465 MEDFORD STREET, SUITE 2200
BOSTON, MA 02129
617-886-7399

REVISIONS

NUMBER	DESCRIPTION	DATE

STAMP

KEY PLAN

DATE.....10/19/2015
SCALE.....As indicated
DRAWN BY.....JL
PROJECT NUMBER.....SAR15A.00

DRAWING TITLE
MATERIALS PLAN

L-5
DRAWING NUMBER