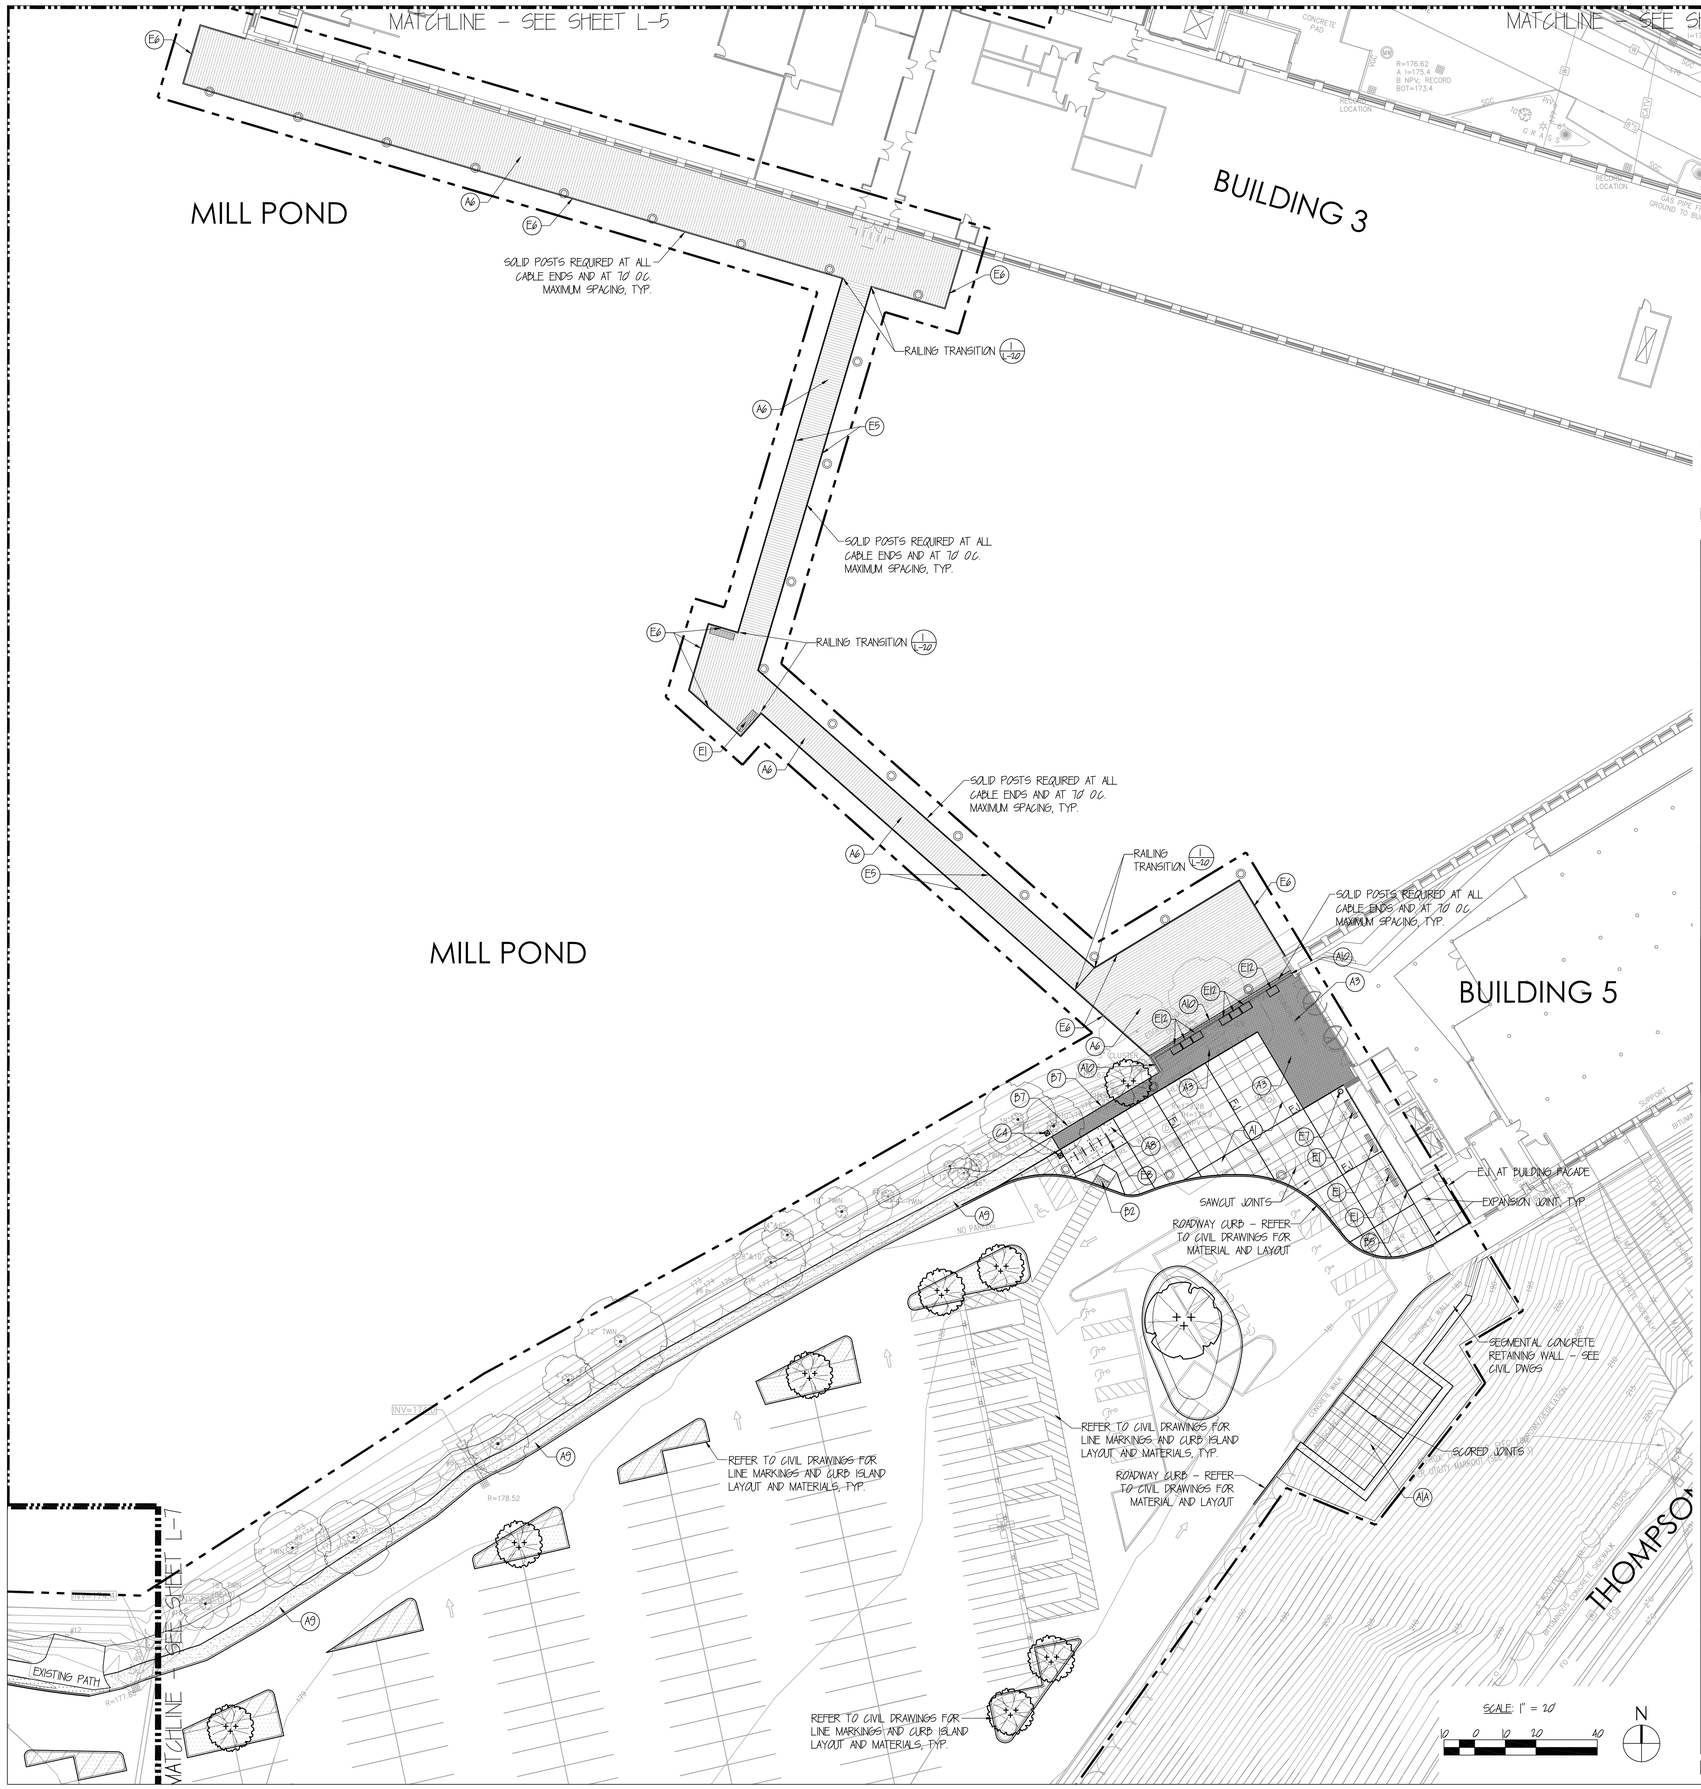

NOTES:

1. REFER TO STRUCTURAL DRAWINGS FOR DECKING AND BRIDGE STRUCTURE AND LIGHTING DRAWINGS FOR LIGHTING DESIGN

MATERIALS LEGEND

SYMBOL	TYPE	DESCRIPTION	DETAIL
A1 A1A	PAVING	PEDESTRIAN & VEHICULAR CONCRETE PAVING	1/L-14 5/L-14 A1A
A2		PRECAST CONCRETE PAVERS W/ BIT. CONC. BASE (PEDESTRIAN)	7/L-14
A3		PRECAST PAVERS (PERMEABLE)	9/L-14
A4		PRECAST CONCRETE PAVING BAND (PEDESTRIAN)	1/L-15
A5		PRECAST CONCRETE PAVING BAND (VEHICULAR)	2/L-15
A6		WOOD DECKING	1/L-20 SIM
A7		PRECAST CONCRETE PAVERS (VEHICULAR)	8/L-14
A8		CONCRETE PAVING AT BIKE LOOP	3/L-22
A9		CRUSHED STONE PAVING	10/L-14
A10		PRECAST PAVER BAND ON C.I.P. WALL	2/L-18
B1	CURBING	GRANITE ROADWAY CURB	5/L-15
B2		ACCESSIBLE CURB RAMP 'A'	2/L-14
B3		GRANITE CORNER CURB	4/L-15
B4		ACCESSIBLE CURB RAMP 'B'	3/L-14
B5		GRANITE LANDSCAPE CURB, 4"	6/L-15
B6		STONE REINFORCED EDGE AT CRUSHED STONE PATH	8/L-15
B7		STEEL EDGE AT PAVING	1/L-15
C1	SITE IMPROVEMENTS	GRANITE SEAT WALL W/ INSET BENCH	9/L-15
C2		GRANITE STAIRS	3/L-15
C3		CIRCULAR TRELLIS – SEE STRUCTURAL DWGS	
C4		SALVAGED & RESET OR NEW STONE PILLARS	2/L-21 5/L-21
C5		RELOCATED MILL EQUIPMENT (TURBINE ON 8' x 10' x 6" GRANITE BASE)	
C6		STEPPED WOOD SEATS	2/L-18 1/L-18
C7		SALVAGED, TREATED, AND REFURBISHED WOOD BEAM BENCH	1/L-22
C8		C.I.P. RETAINING WALL AT ACCESSIBLE RAMP	1/L-9 1/L-18
D1	FENCE	HIGH VOLTAGE EQUIPMENT SCREEN	1/L-21
D2		EQUIPMENT SCREEN GATES	4/L-21
E1	FURNISHINGS	WOOD BENCH – WITHOUT BACK	6/L-22
E2		PROMENADE POLE & TRELLIS – SEE STRUCTURAL DWGS	
E3		STAINLESS STEEL HANDRAIL	3/L-18
E4		STAINLESS STEEL CABLE BARRIER RAIL (AT PAVING)	1/L-19
E5		STAINLESS STEEL CABLE BARRIER RAIL (AT POND)	2/L-19
E6		LEANING BARRIER RAIL (AT POND)	3/L-19
E7		TRASH RECEPTACLES	4/L-22
E8		BIKE LOOP	3/L-22
E9		BOLLARDS	2/L-22
E10		LOUNGE SEAT	5/L-22
E11		WOOD BENCH – WITH BACK	7/L-22
E12		MOVEABLE PLANTERS	8/L-22

LIMIT OF WORK LINE (PHASE I)

MPA MARGULIES PERRUZZI ARCHITECTS
308 Congress Street | Boston, MA 02210 | 617.482.3232 | www.mp-architects.com
Design for the way you work.

CLIENT INFORMATION

MILL & MAIN RENOVATION
BLDG 12 & 5S LOBBY
AS CLOCK TOWER OWNER LLC
146 MAIN STREET
MAYNARD, MA 01754

CONSULTANT INFORMATION

M&P ENGINEERS
AHA CONSULTING ENGINEERS
2 MILLSTONE PLACE, 2ND FLOOR
LEXINGTON, MA 02421
781-372-3000

HARDWARE CONSULTANT
CAMPBELL-MCCABE, INC.
1 CLOCK TOWER PLACE
MAYNARD, MA 01754
781-897-9852

CIVIL ENGINEER
NITSCH ENGINEERING
2 CENTRAL SQUARE #30
BOSTON, MA 02108
617-338-0063

LANDSCAPE DESIGN
BROWN, RICHARDSON, & ROWE
3 POST OFFICE SQUARE, 3RD FLOOR
BOSTON, MA 02109
617-542-8552

STRUCTURAL ENGINEER
SIMPSON GUMPERTZ & HEGER
41 SETON STREET, BLDG 1, SUITE 500
WALTHAM, MA 02453
781-907-9000

SPECIFICATIONS
KAUN ASSOCIATES
1121 WASHINGTON ST., # 2
WEST NEWTON, MA 02465
(617) 964-5477

LIGHTING CONSULTANT
SLADEN FEINSTEIN INTEG.
295 HUNTINGTON AVE., #305
BOSTON, MA 02115
617-267-9500

GEOTECHNICAL CONSULTANT
HALEY & ALDRICH, INC.
465 MEDFORD STREET, SUITE 2200
BOSTON, MA 02129
617-886-7999

REVISIONS

NUMBER	DESCRIPTION	DATE

STAMP

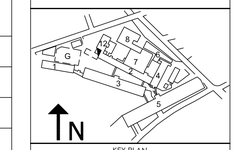

KEY PLAN

DATE.....10/19/2015
SCALE.....As indicated
DRAWN BY.....SM
PROJECT NUMBER.....SAR15A.00

DRAWING TITLE
MATERIALS PLAN

L-6
DRAWING NUMBER