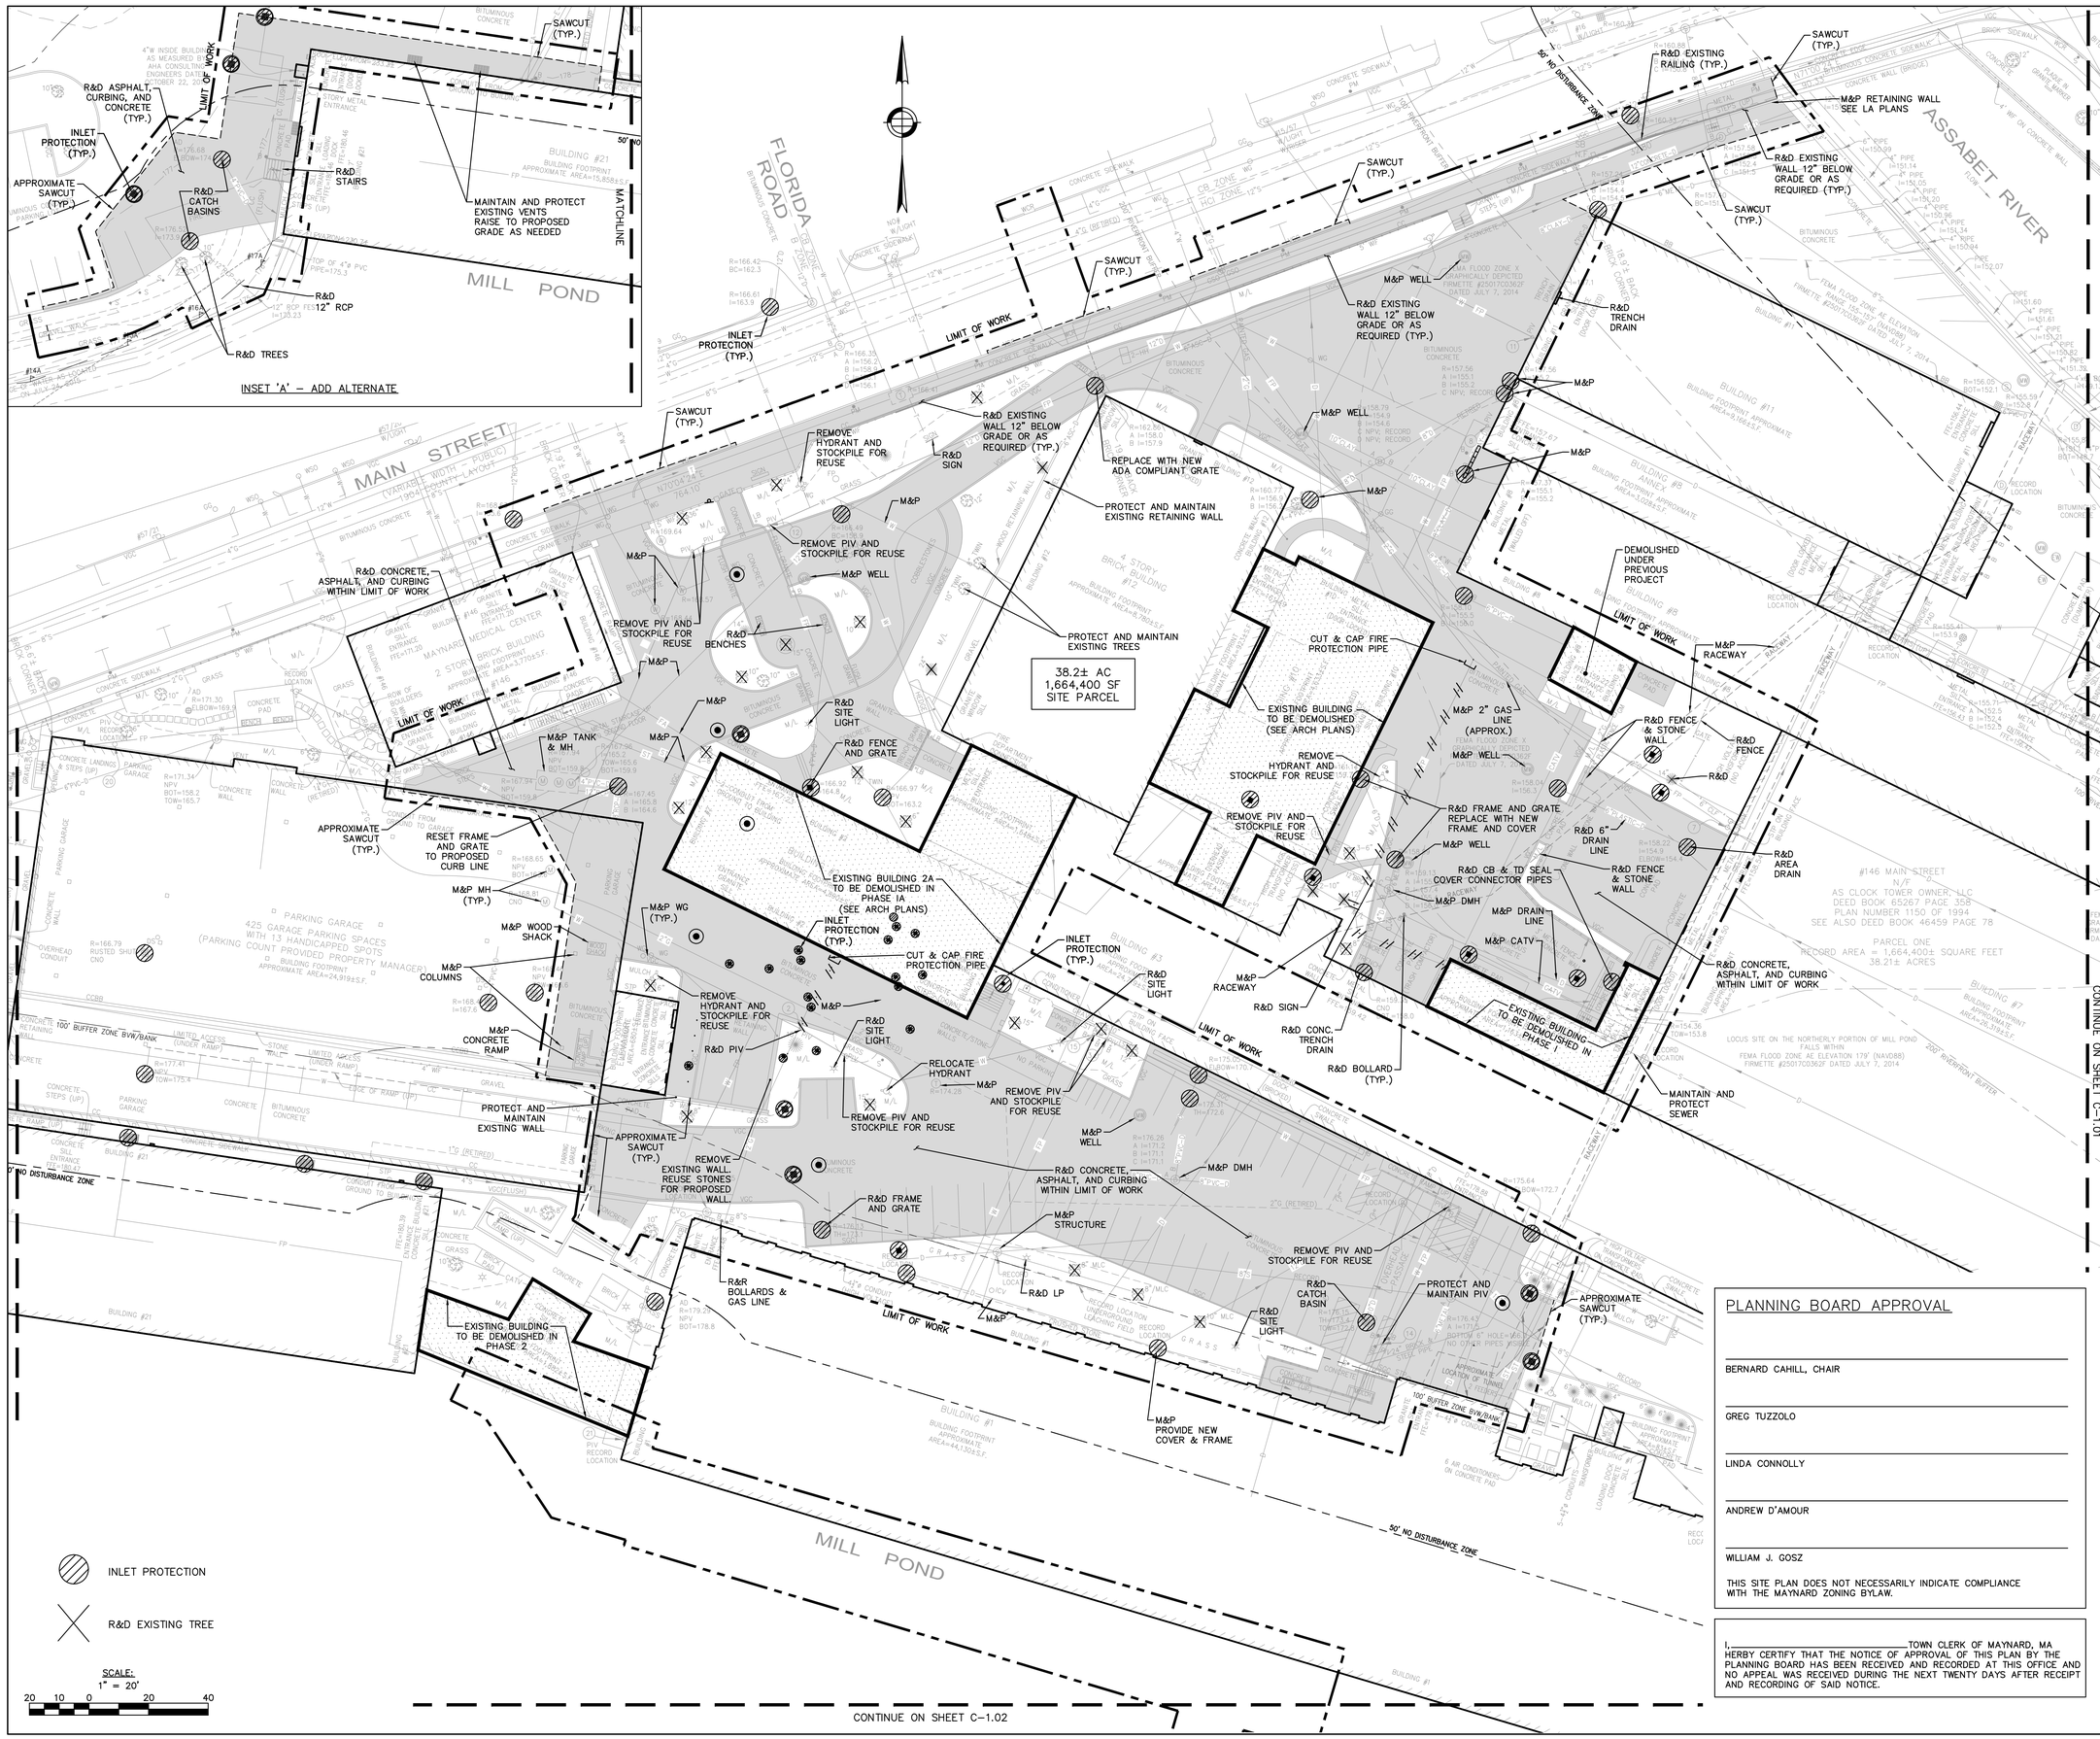

MPA MARGULIES PERRUZZI ARCHITECTS
308 Congress Street | Boston, MA 02210 | 617.482.3232 | www.mp-architects.com
Design for the way you work.

CLIENT INFORMATION
MILL & MAIN RENOVATION PHASE I
AS CLOCK TOWER OWNER LLC
146 MAIN STREET
MAYNARD, MA 01754

SPECIFICATIONS
KAUN ASSOCIATES
1121 WASHINGTON ST., # 2
WEST NEWTON, MA 02465
617-964-5477

CIVIL ENGINEER
NITSCH ENGINEERING
2 CENTURY SQUARE, SUITE 450
BOSTON, MA 02110
617-338-0063

LANDSCAPE DESIGN
BROWN, RICHARDSON, & ROWE
3 POST OFFICE SQUARE, 3RD FLOOR
BOSTON, MA 02109
617-426-8556

LIGHTING CONSULTANT
SLADEN FEINSTEIN INTEG.
295 HUNTINGTON AVE., #305
BOSTON, MA 02115
617-267-9500

GEOTECHNICAL CONSULTANT
HALEY & ALDRICH, INC.
465 MEDFORD ST., SUITE 2200
BOSTON, MA 02129
617-886-7399

CONSULTANT INFORMATION

MEP ENGINEERS
AHA CONSULTING ENGINEERS
7 ALBANY STREET, 4TH FLOOR
ENDICOTT, NY 13760
781-372-3000

HARDWARE CONSULTANT
CAMPBELL-MCCABE, INC.
1 CLOCK TOWER PLACE
MAYNARD, MA 01754
781-899-8800

STRUCTURAL ENGINEER
SIMPSON GUMPERTZ & HEGER
4 ALLIED STREET, SUITE 1-400 E-500
WALTHAM, MA 02453
781-907-9300

REVISIONS

NUMBER	DESCRIPTION	DATE
1	ADDENDUM #1	11/19/15
2	ADDENDUM #4	02/17/16
3	ADDENDUM #5	03/11/16

STAMP

KEY PLAN

DATE.....12/01/15
SCALE.....As indicated
DRAWN BY.....NGG
PROJECT NUMBER.....10836

DRAWING TITLE
CIVIL SITE PREPARATION PLAN

C-1.00
DRAWING NUMBER

PLANNING BOARD APPROVAL

BERNARD CAHILL, CHAIR

GREG TUZZOLO

LINDA CONNOLLY

ANDREW D'AMOUR

WILLIAM J. GOSZ

THIS SITE PLAN DOES NOT NECESSARILY INDICATE COMPLIANCE WITH THE MAYNARD ZONING BYLAW.

I,_____TOWN CLERK OF MAYNARD, MA HERBY CERTIFY THAT THE NOTICE OF APPROVAL OF THIS PLAN BY THE PLANNING BOARD HAS BEEN RECEIVED AND RECORDED AT THIS OFFICE AND NO APPEAL WAS RECEIVED DURING THE NEXT TWENTY DAYS AFTER RECEIPT AND RECORDING OF SAID NOTICE.