INSET 'A' – ADD ALTERNATE

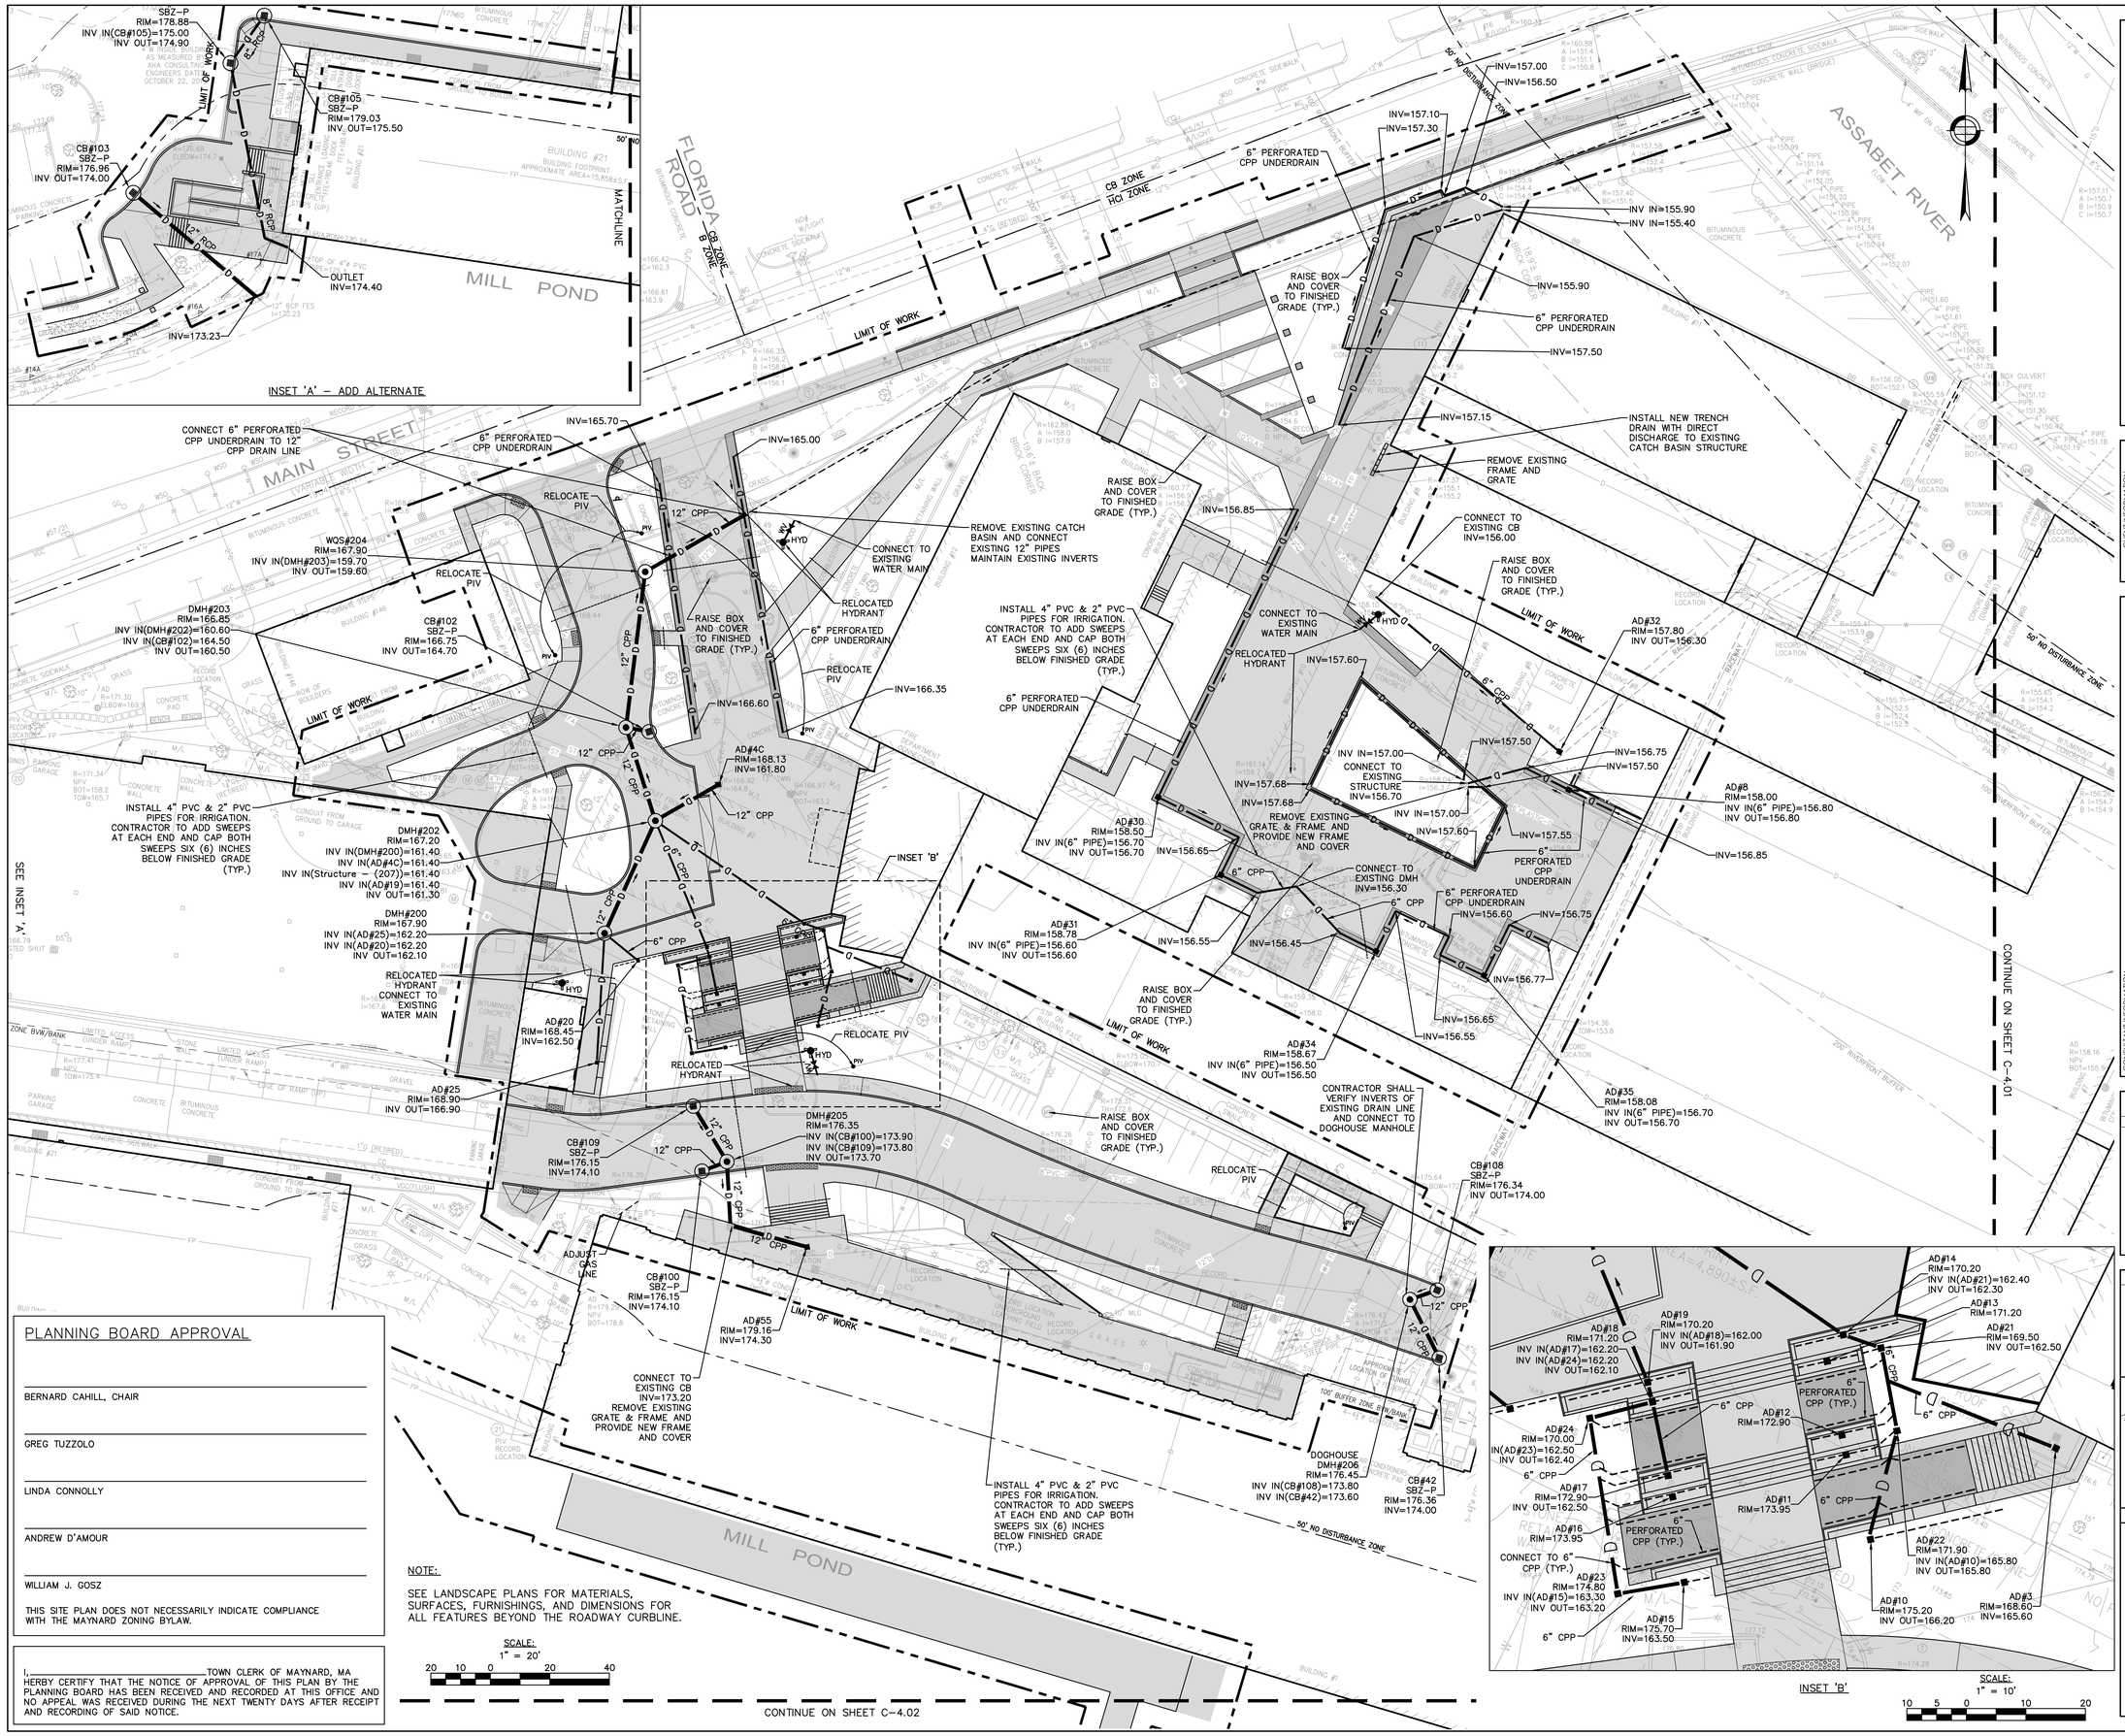

INSET 'B'

SCALE:
1" = 10'
10 5 0 10 20

NOTE:

SEE LANDSCAPE PLANS FOR MATERIALS, SURFACES, FURNISHINGS, AND DIMENSIONS FOR ALL FEATURES BEYOND THE ROADWAY CURBLINE.

SCALE:
1" = 20'
20 10 0 20 40

PLANNING BOARD APPROVAL

BERNARD CAHILL, CHAIR

GREG TUZZOLO

LINDA CONNOLLY

ANDREW D'AMOUR

WILLIAM J. GOSZ

THIS SITE PLAN DOES NOT NECESSARILY INDICATE COMPLIANCE WITH THE MAYNARD ZONING BYLAW.

I, _____ TOWN CLERK OF MAYNARD, MA HERBY CERTIFY THAT THE NOTICE OF APPROVAL OF THIS PLAN BY THE PLANNING BOARD HAS BEEN RECEIVED AND RECORDED AT THIS OFFICE AND NO APPEAL WAS RECEIVED DURING THE NEXT TWENTY DAYS AFTER RECEIPT AND RECORDING OF SAID NOTICE.

CONTINUE ON SHEET C-4.02

MPA MARGULIES PERRUZZI ARCHITECTS
308 Congress Street | Boston, MA 02210 | 617.482.3232 | www.mp-architects.com
Design for the way you work.

CLIENT INFORMATION
MILL & MAIN RENOVATION PHASE I
AS CLOCK TOWER OWNER LLC
146 MAIN STREET
MAYNARD, MA 01754

CONSULTANT INFORMATION
MEP ENGINEERS
AHA CONSULTING ENGINEERS
1 CLOCK TOWER PLACE, 3RD FLOOR
LEXINGTON, MA 02421
781-372-3000

HARDWARE CONSULTANT
CAMPBELL-MCCABE, INC.
1 CLOCK TOWER PLACE
MAYNARD, MA 01754
781-899-8822

STRUCTURAL ENGINEER
SIMPSON GUMPERTZ & HEGER
1 WELLS AVENUE, SUITE 300
WALTHAM, MA 02453
781-907-9000

SPECIFICATIONS
KAUN ASSOCIATES
1121 WASHINGTON ST., # 2
WEST NEWTON, MA 02465
617-965-4477

CIVIL ENGINEER
NITSCH ENGINEERING
2 CENTRAL SQUARE, SUITE 430
BOSTON, MA 02109
617-338-0063

LANDSCAPE DESIGN
BROWN, RICHARDSON, & ROWE
3 POST OFFICE SQUARE, 3RD FLOOR
BOSTON, MA 02109
617-542-8500

LIGHTING CONSULTANT
SLADEN FEINSTEIN INTEG.
295 HUNTINGTON AVE., #305
BOSTON, MA 02115
617-267-9500

GEOTECHNICAL CONSULTANT
HALEY & ALDRICH, INC.
465 MEDFORD STREET, SUITE 2200
BOSTON, MA 02129
617-886-7399

REVISIONS

NUMBER	DESCRIPTION	DATE
1	ADDENDUM #2	11/09/15
2	ADDENDUM #4	02/17/16
3	ADDENDUM #5	03/11/16

STAMP

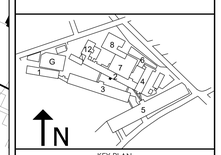

KEY PLAN

DATE.....12/01/15
SCALE.....As indicated
DRAWN BY.....NGG
PROJECT NUMBER.....10836
DRAWING TITLE
CIVIL UTILITY PLAN

C-4.00
DRAWING NUMBER