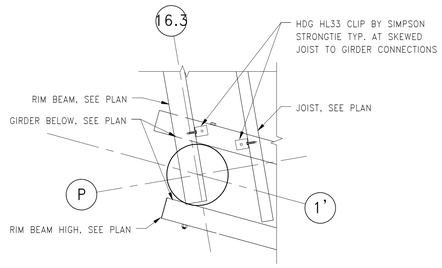

NOTES:
1. DECK NOT SHOWN FOR CLARITY

1 PLAN DETAIL
3/4" = 1'-0"

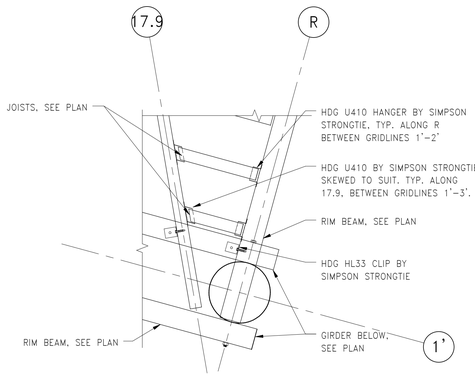

NOTES:
1. DECK NOT SHOWN FOR CLARITY

2 PLAN DETAIL
3/4" = 1'-0"

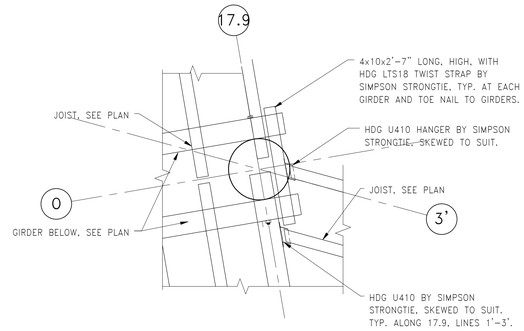

NOTES:
1. DECK NOT SHOWN FOR CLARITY

3 PLAN DETAIL
3/4" = 1'-0"

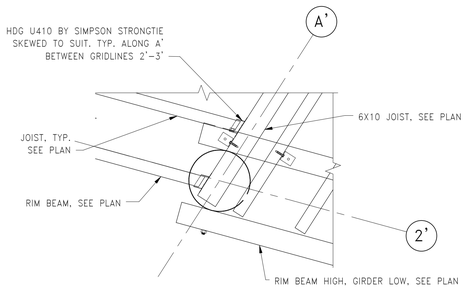

NOTES:
1. DECK NOT SHOWN FOR CLARITY

4 PLAN DETAIL
3/4" = 1'-0"

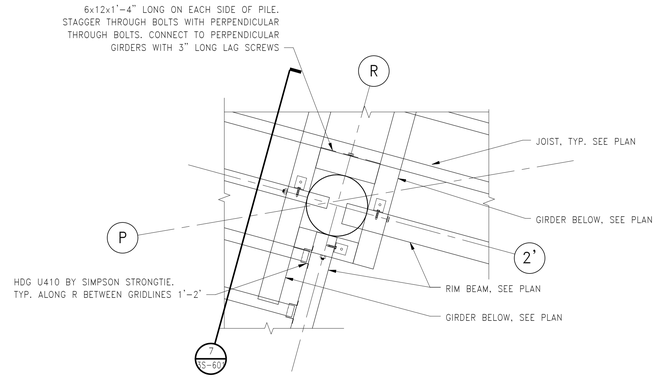

NOTES:
1. DECK NOT SHOWN FOR CLARITY

5 PLAN DETAIL
3/4" = 1'-0"

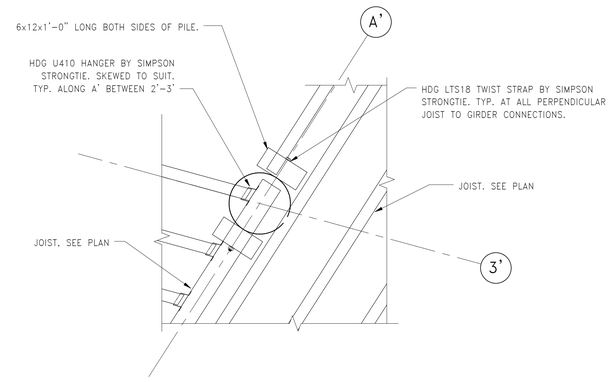

NOTES:
1. DECK NOT SHOWN FOR CLARITY

6 PLAN DETAIL
3/4" = 1'-0"

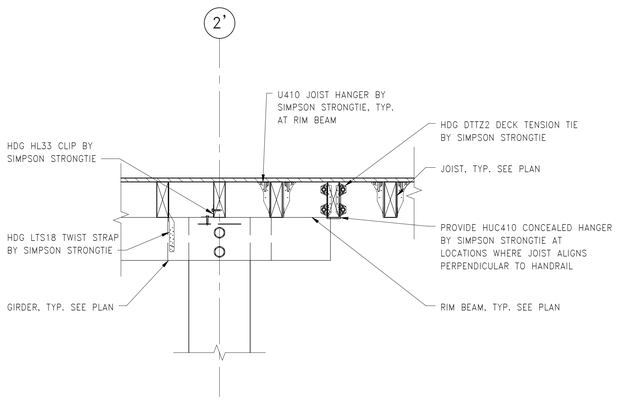

7 SECTION WHERE PERPENDICULAR JOIST ALIGNS WITH HANDRAIL
3/4" = 1'-0"

MIPA MARGULIES PERRUZZI ARCHITECTS
308 Congress Street | Boston, MA 02210 | 617.482.3232 | www.mp-architects.com
Design for the way you work.

CLIENT INFORMATION
AS CLOCK TOWER OWNER, LLC c/o SARACEN PROPERTIES

MILL & MAIN RENOVATION PHASE 1
146 MAIN STREET
MAYNARD, MA 01751

CONSULTANT INFORMATION
MEP ENGINEERS
AHA CONSULTING ENGINEERS
1 LAGRANGE ST., 3RD FLOOR
LEXINGTON, MA 02421
781-372-3000

CIVIL ENGINEER
NITSCH ENGINEERING
2 CENTRAL SQ., SUITE 402
BOSTON, MA 02108
617-542-8532

HARDWARE CONSULTANT
CAMPBELL-MCCABE, INC.
1 CLOCK TOWER PLACE
MAYNARD, MA 01754
781-899-8822

LANDSCAPE DESIGN
BROWN, RICHARDSON, & ROWE
3 POST OFFICE SQUARE, 3RD FLOOR
BOSTON, MA 02109
617-542-8552

LIGHTING CONSULTANTS
SLADEN FEINSTEIN INTEG.
295 HUNTINGTON AVE., #305
BOSTON, MA 02115
617-267-9500

SPECIFICATIONS
KALIN ASSOCIATES
1721 WASHINGTON ST., #2
WESTWOOD, MA 02090
617-964-5477

GEOTECHNICAL CONSULTANT
HALEY & ALDRICH, INC.
465 MEDFORD STREET, SUITE 2200
BOSTON, MA 02129
617-886-7397

STRUCTURAL ENGINEER
SIMPSON GUMPERTZ & HEGER
41 SEYON STREET, BLDG 1, SUITE 500
WALTHAM, MA 02453
781-907-9000

REVISIONS

NUMBER	DESCRIPTION	DATE

STAMP

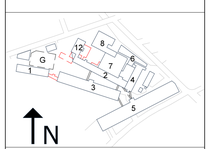

KEY PLAN

DATE.....10/19/2015
SCALE.....3/4" = 1'-0"
DRAWN BY.....MAT
PROJECT NUMBER.....SAR15A.00

DRAWING TITLE
BOARDWALK AND PIER DETAILS

3S-601
DRAWING NUMBER