MAYNARD
ROUTE 27/CONCORD ST/ACTON ST
INTERSECTION IMPROVEMENT PLAN

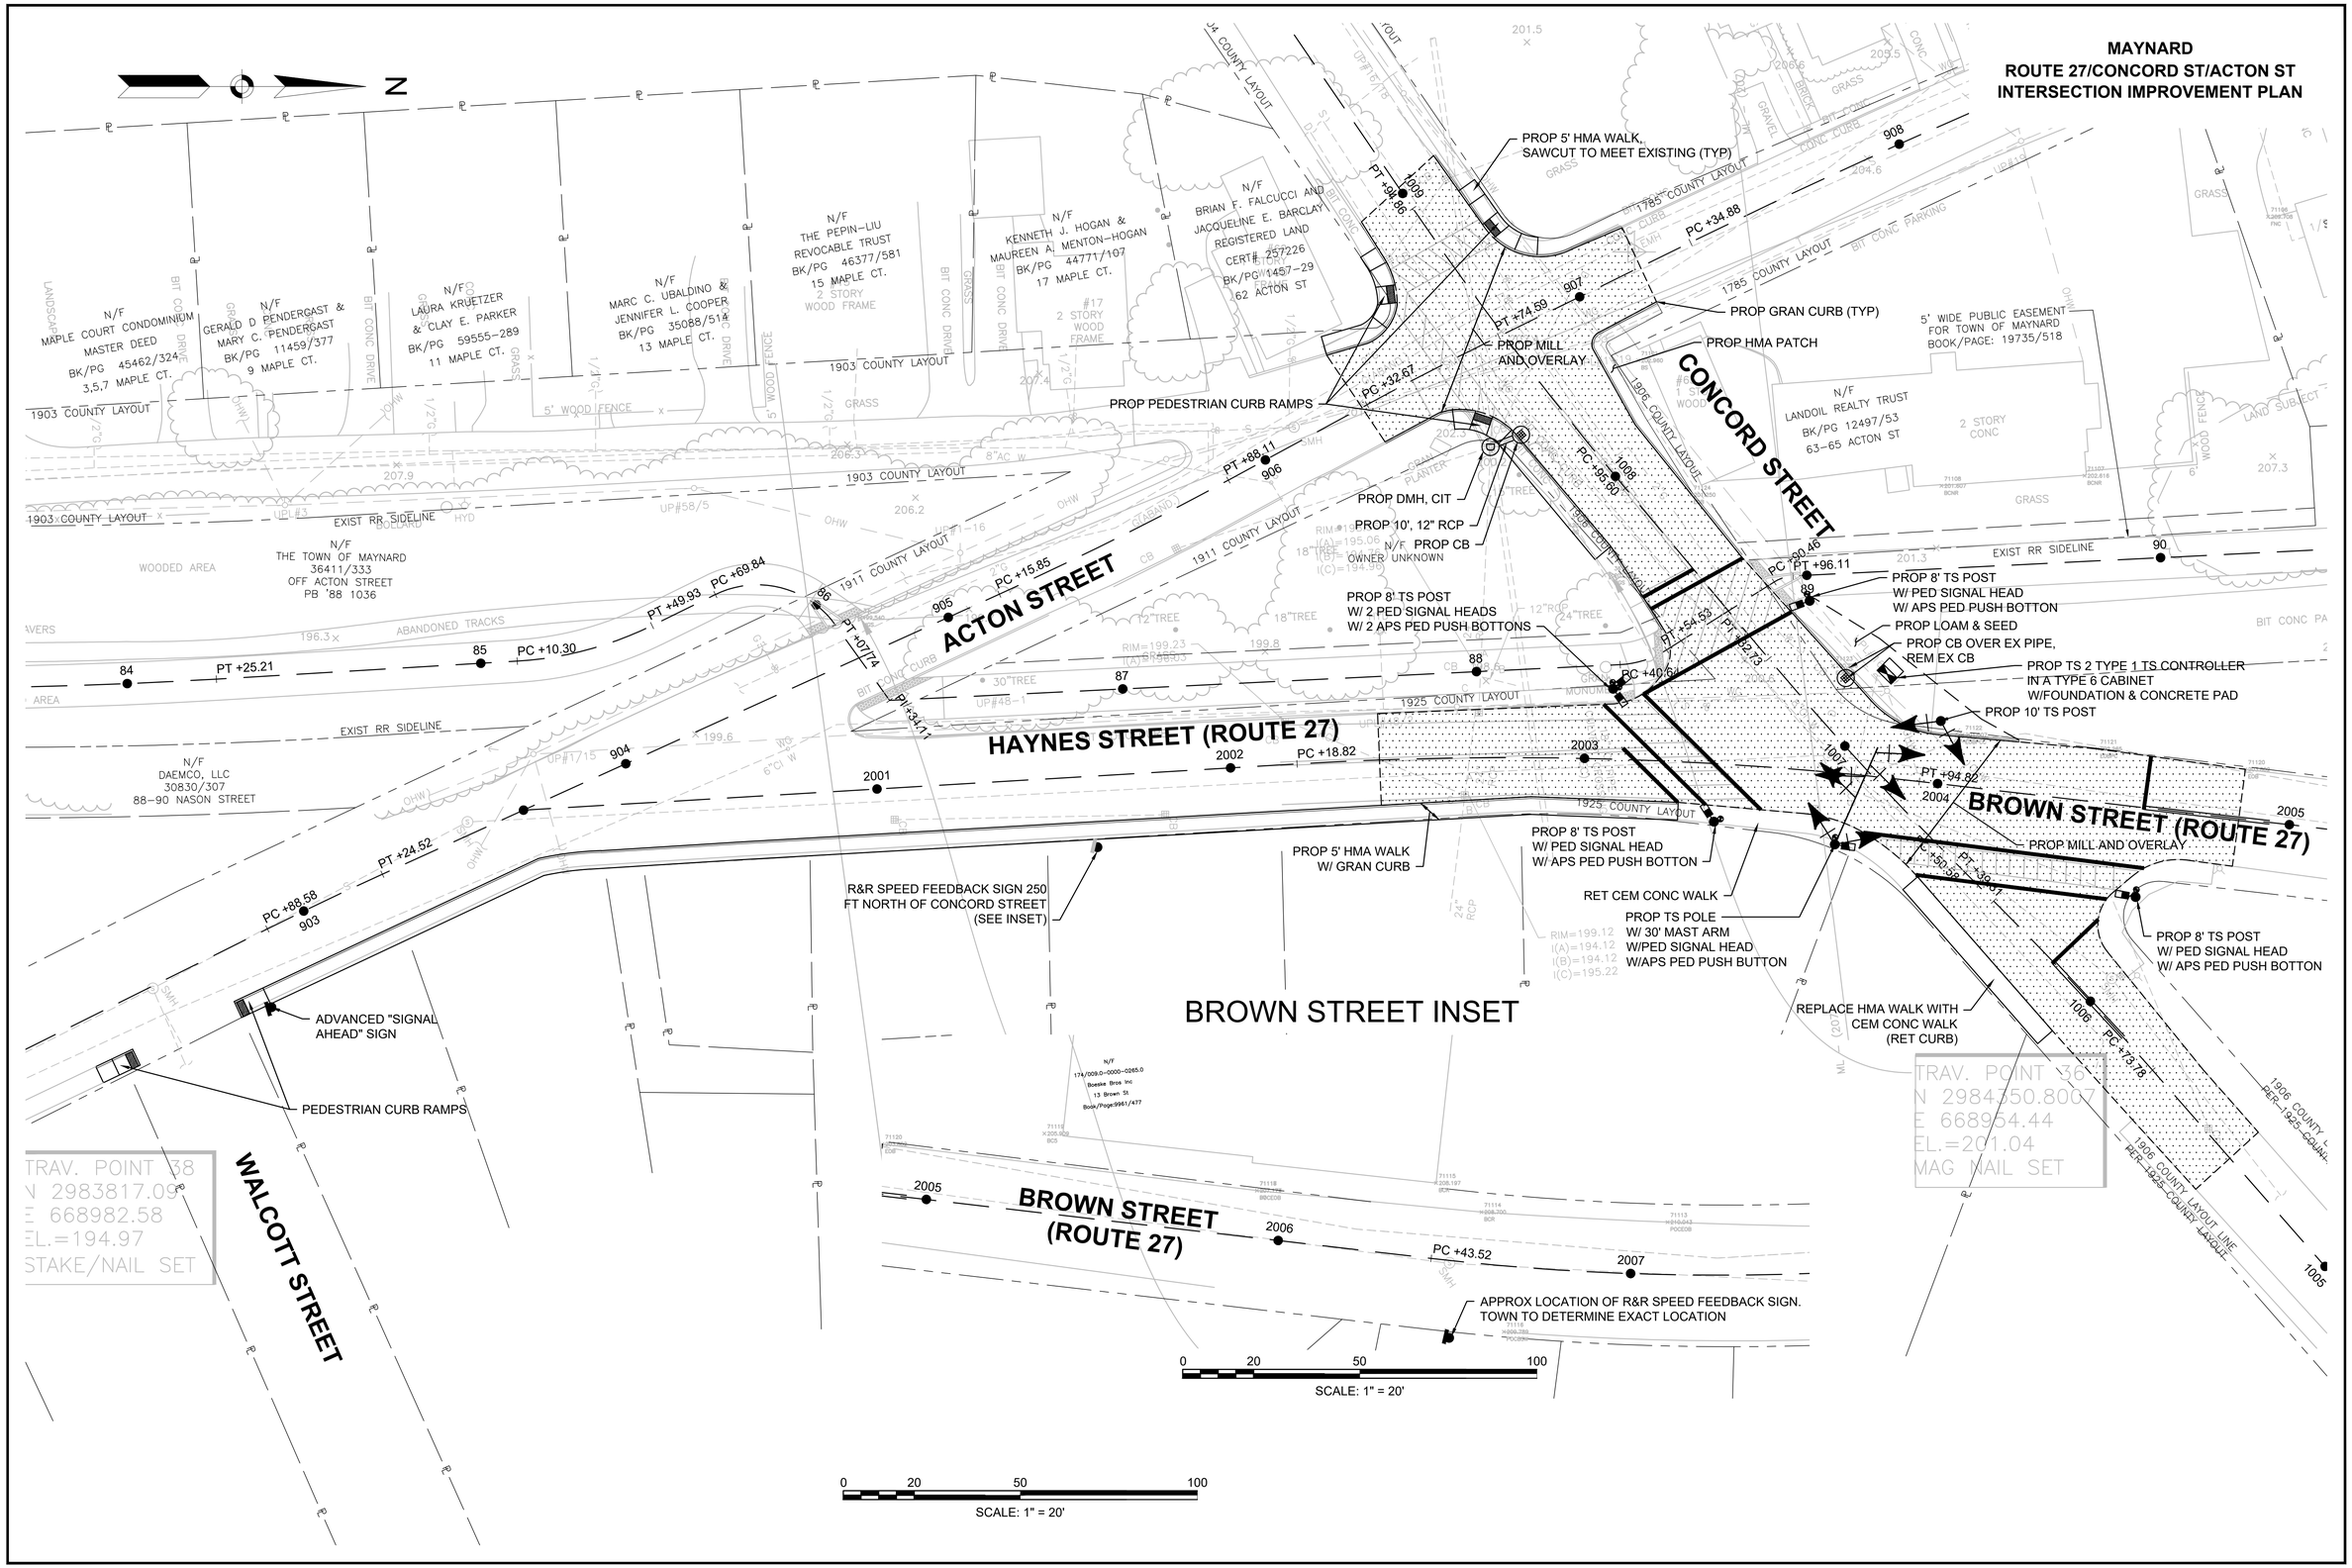

12293.00 ACTON-CONCORD GRAPHIC.DWG Plotted on 7-Feb-2022 11:48 AM