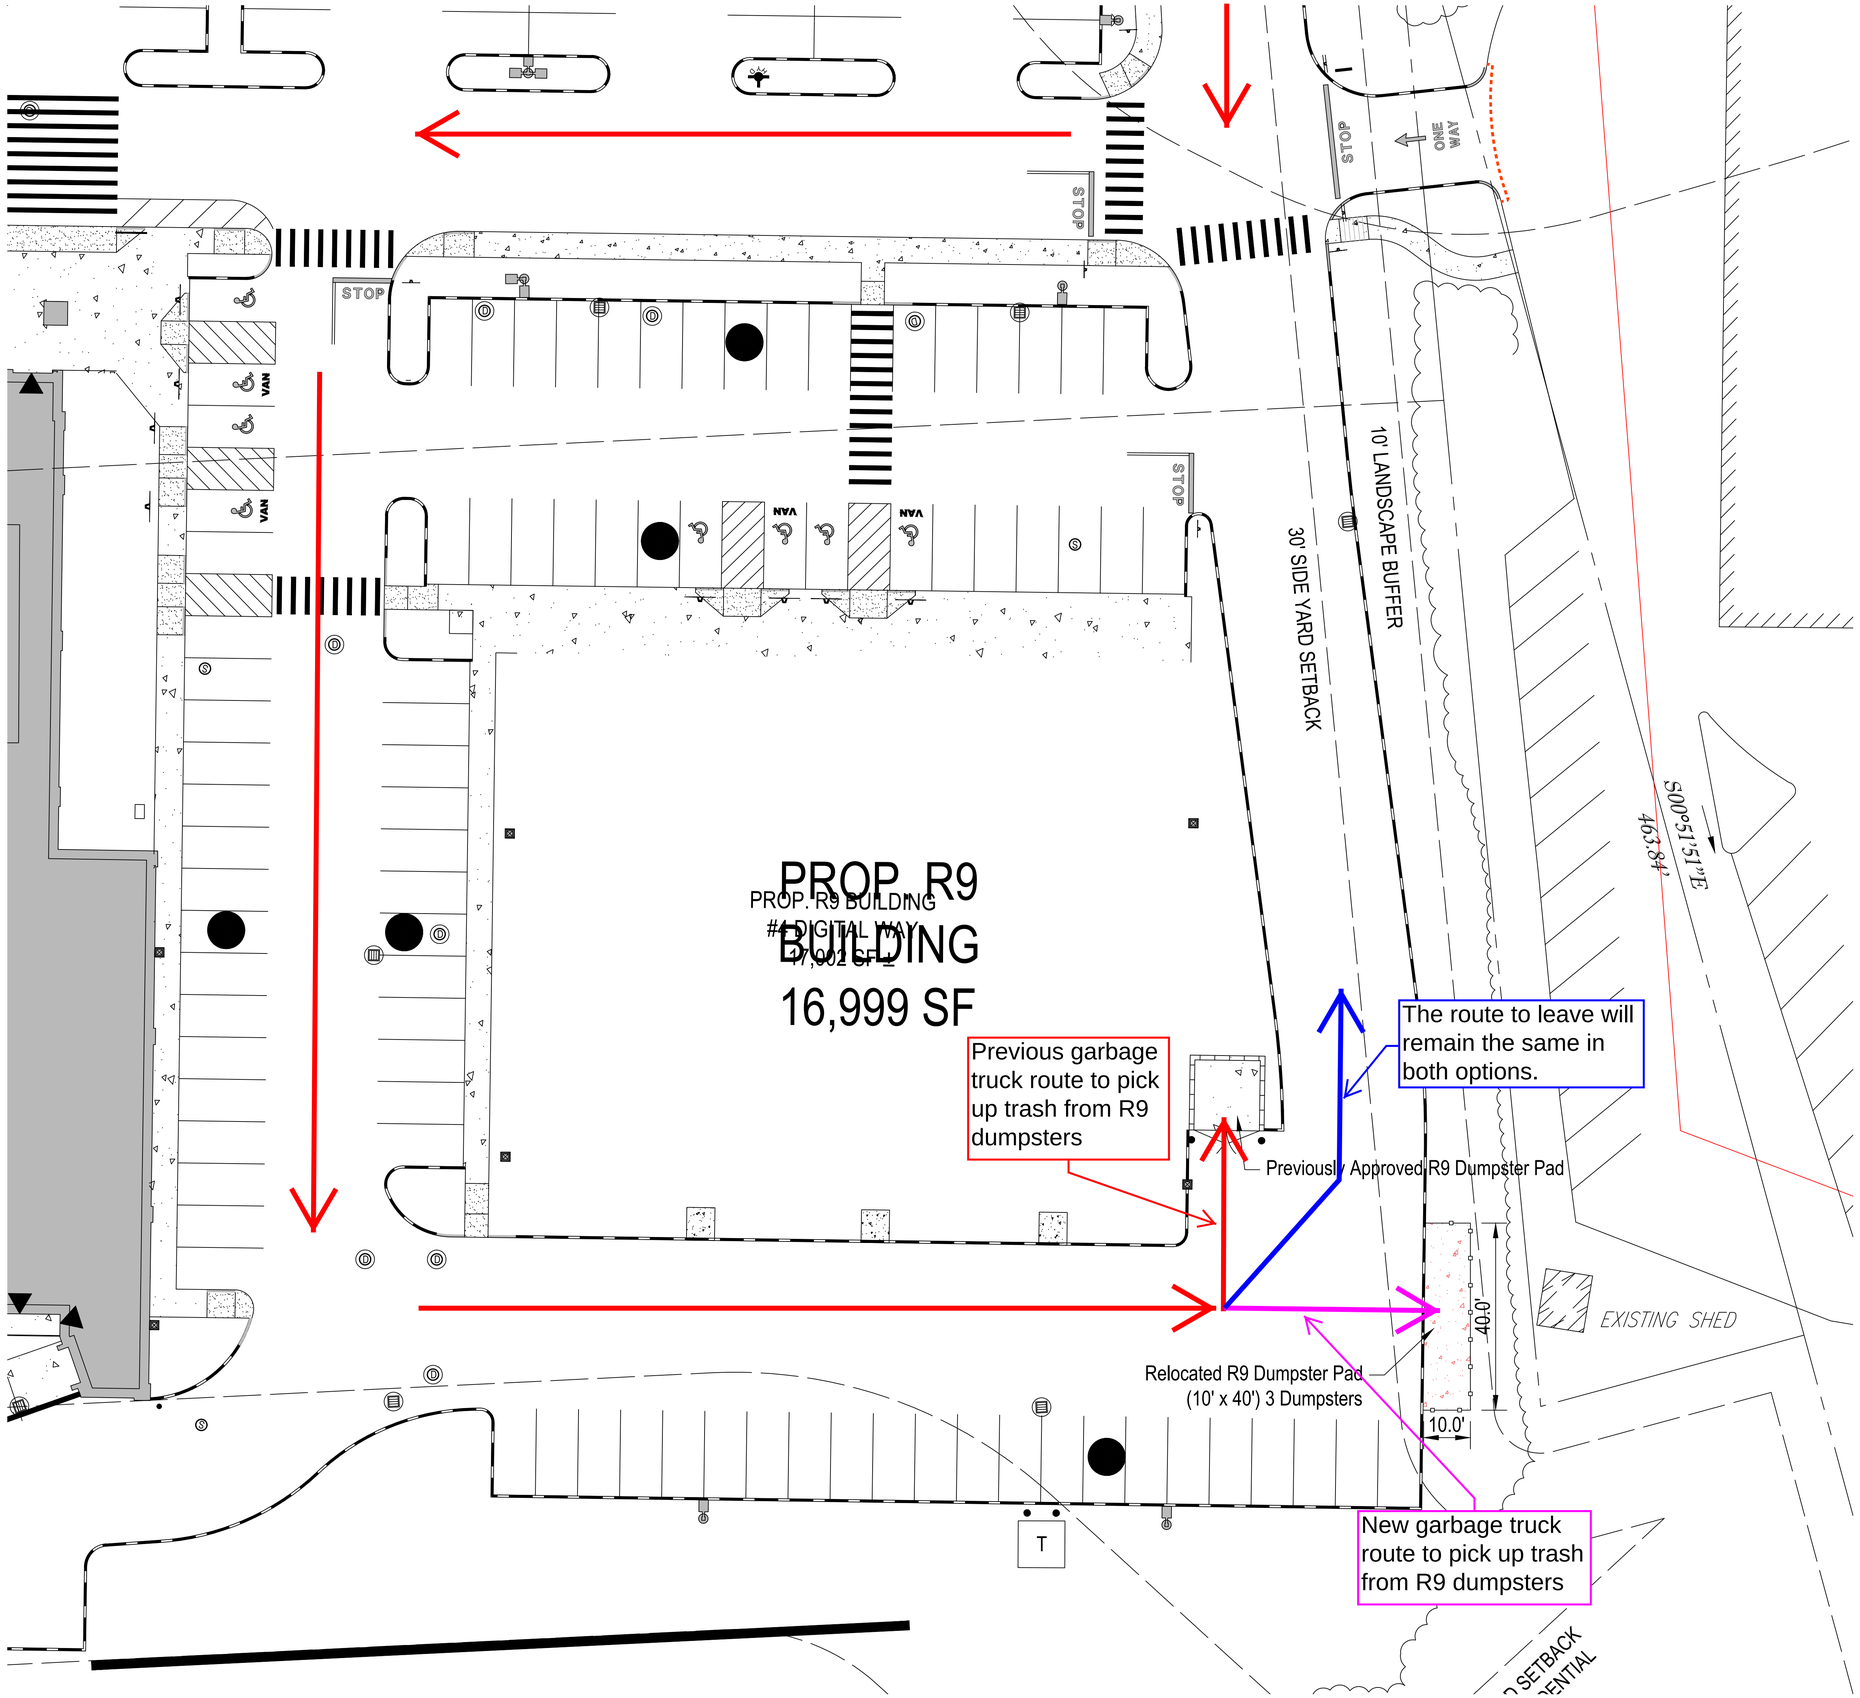
STOP
STOP
STOP
STOP
ONE WAY
VAN
VAN
VAN
VAN
PROP. R9 BUILDING
16,999 SF
PROP. R9 BUILDING
#4 DIGITAL WAY
17,002 SF ±
10' LANDSCAPE BUFFER
30' SIDE YARD SETBACK
S00°51'51"E
463.84'
Previous garbage truck route to pick up trash from R9 dumpsters
The route to leave will remain the same in both options.
Previously Approved R9 Dumpster Pad
EXISTING SHED
40.0'
10.0'
Relocated R9 Dumpster Pad
(10' x 40') 3 Dumpsters
New garbage truck route to pick up trash from R9 dumpsters
T